


Riders Infant & Junior Schools

Expansion from 2FE to 3FE

Existing Floor Plans

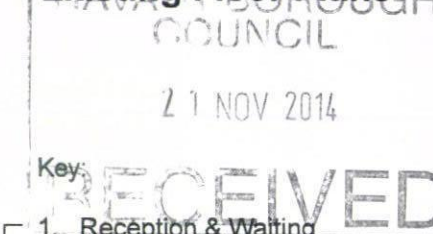

Key:

- 1. Reception & Waiting
- 2. General Office
- 3. Head Teacher
- 4. Staff Room
- 5. WCs
- 6. Kitchen & Servery
- 7. Plant & Non-teaching Stores
- 8. Hall
- 9. Classrooms - Reception
- 10. Classrooms - Key Stage 1&2
- 11. Learning Resource / Library
- 12. Specialist Practical
- 13. Studio/ Small Hall/ Music & Drama
- 14. Small Group Room (SEN)
- 15. ICT Suite
- 16. Car Park
- 17. Games Court
- 18. Hard Play
- 19. Soft Play
- 20. Habitat
- 21. Pitch

Non-Teaching
Teaching
External

- ▶ Existing Pedestrian Access
- ▶ Existing Vehicular Access
- Site Boundary


North




0 25 M

PLANNING

1:500 @ A3
P10292.05
July 2014

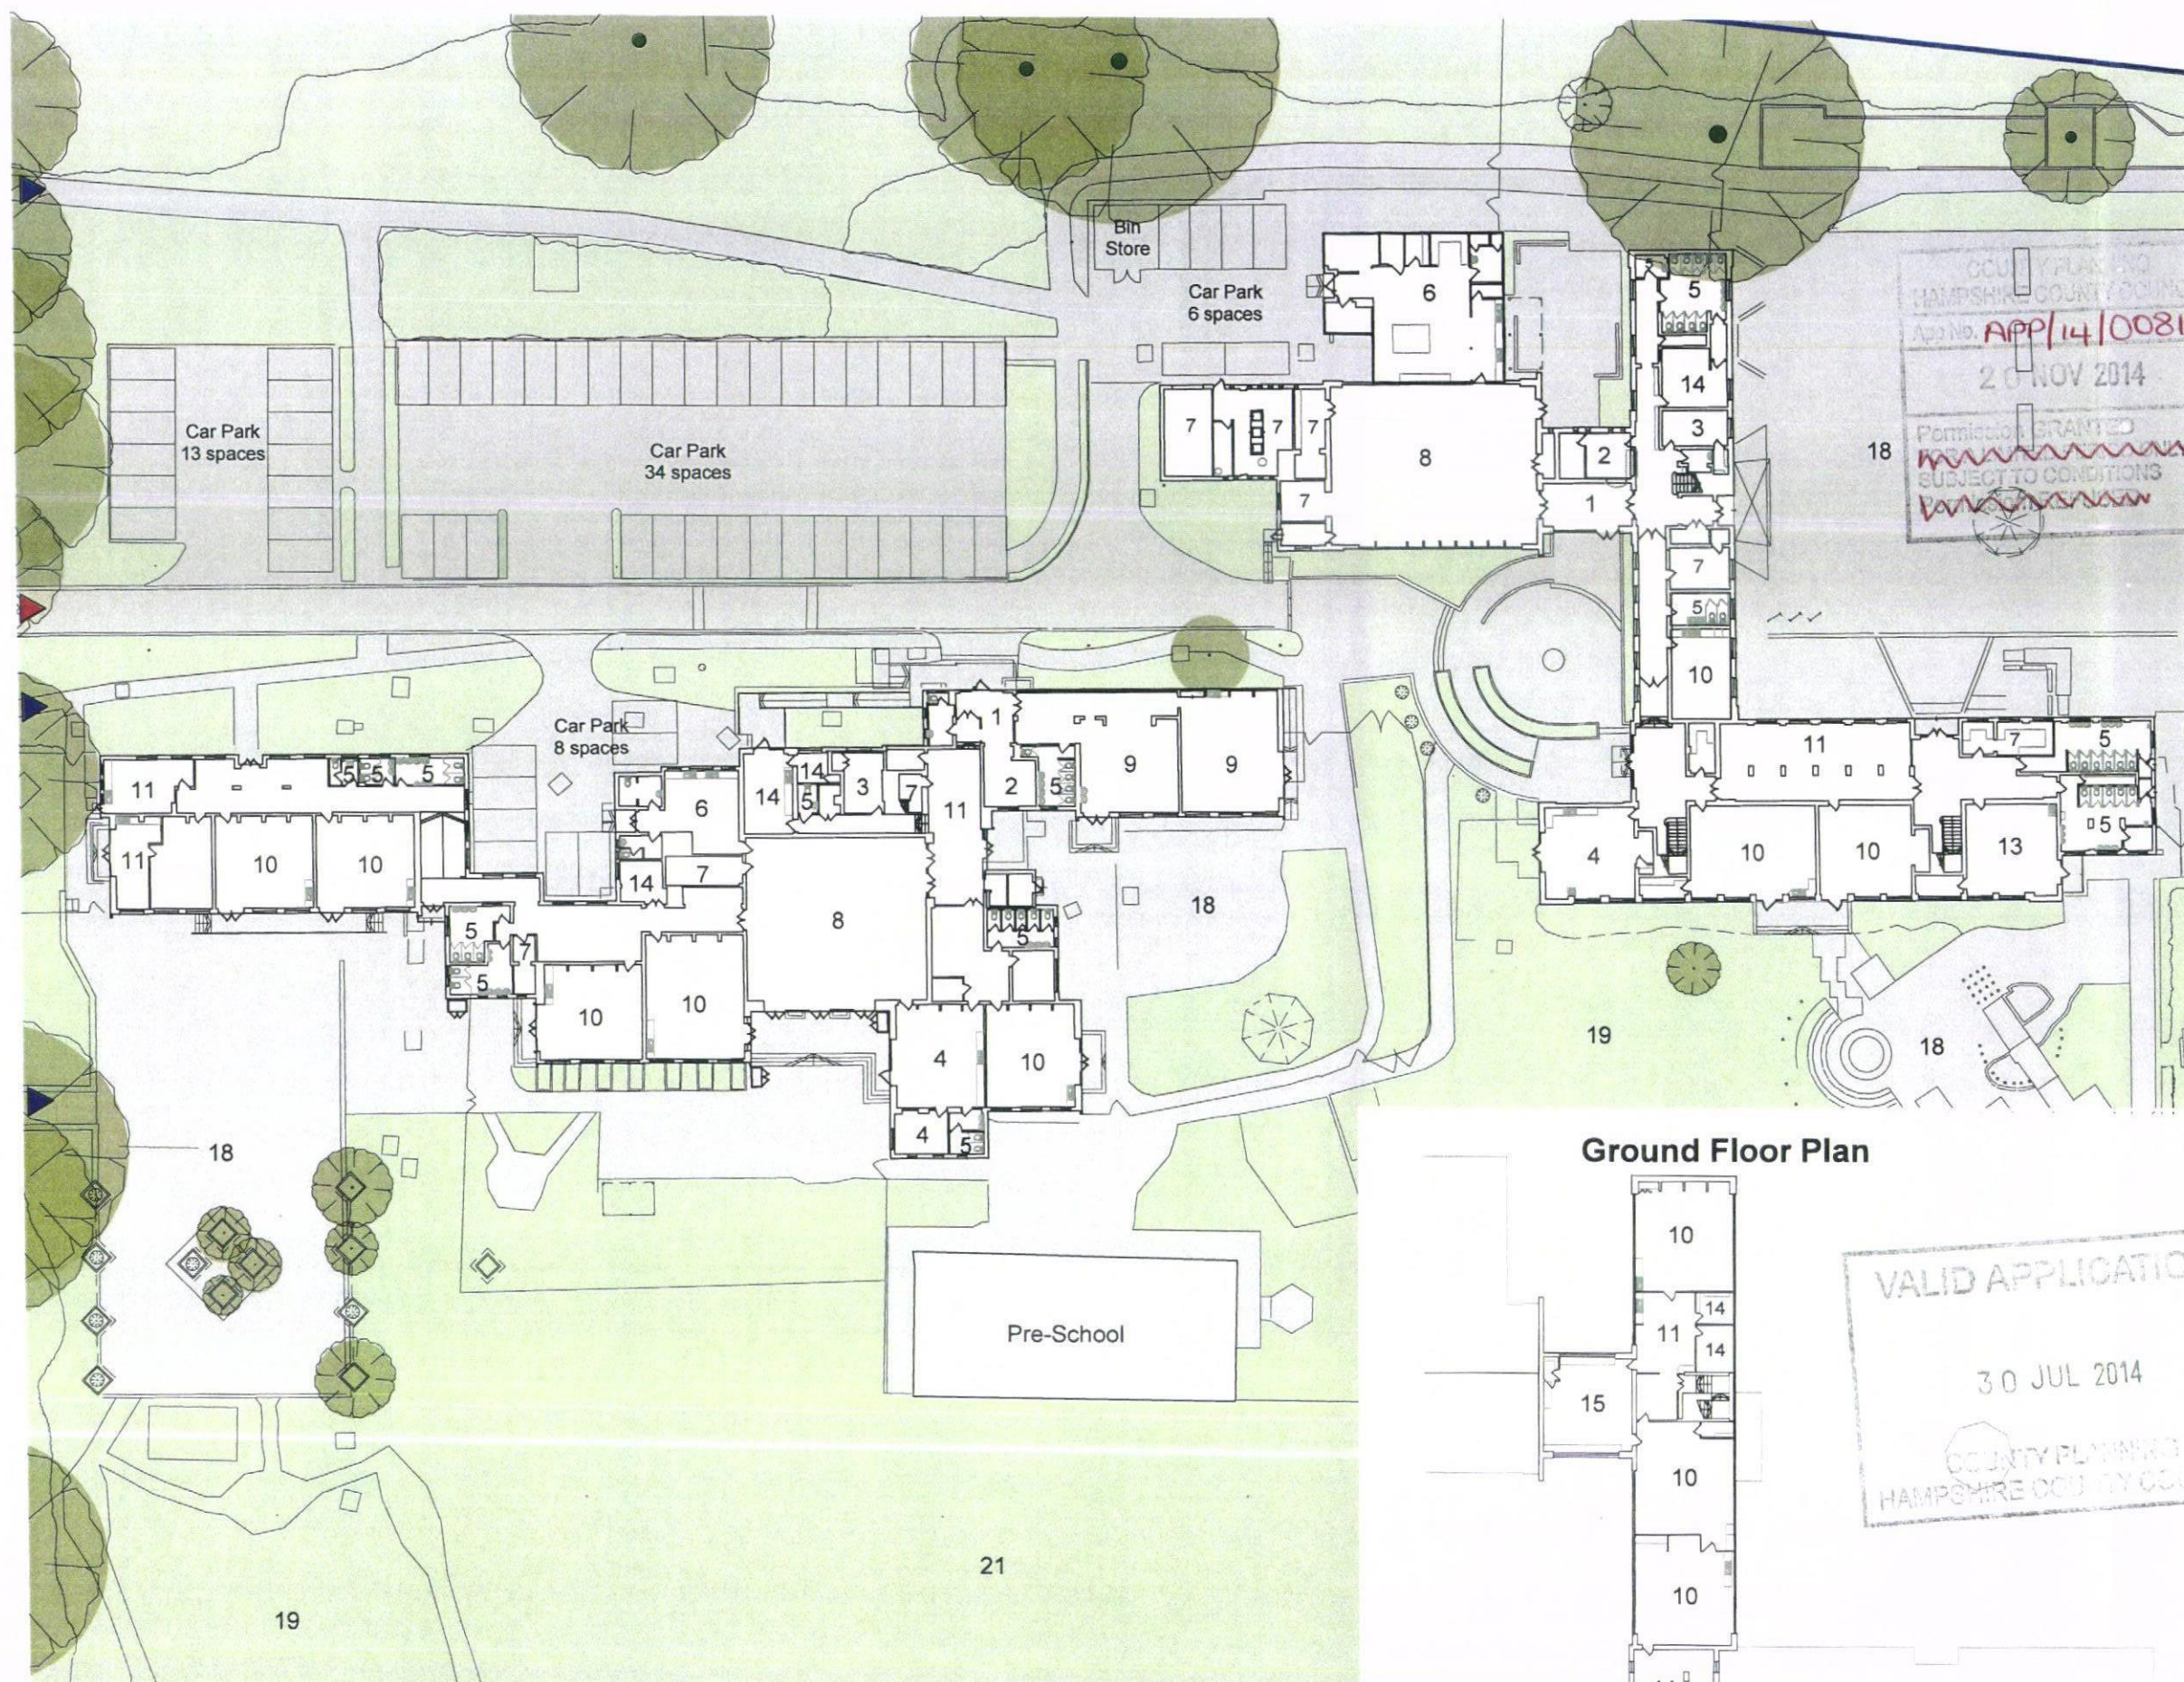

Ground Floor Plan

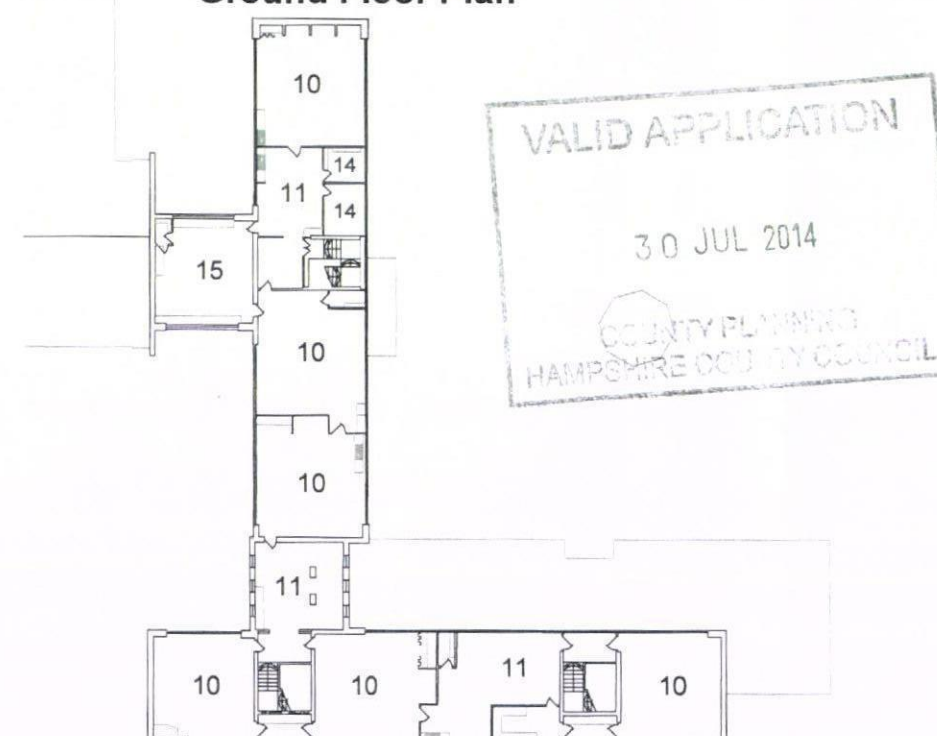

Junior First Floor Plan

This drawing is © copyright Hampshire County Council 2013. No unauthorised reproduction permitted. All rights reserved.
No dimensions are to be scaled from this drawing

This map is reproduced from Ordnance Survey material with the permission of Ordnance Survey on behalf of the controller of Her Majesty's Stationery Office © Crown Copyright. Unauthorised reproduction infringes Crown Copyright and may lead to prosecution or civil proceedings. (100019180), (2013)