
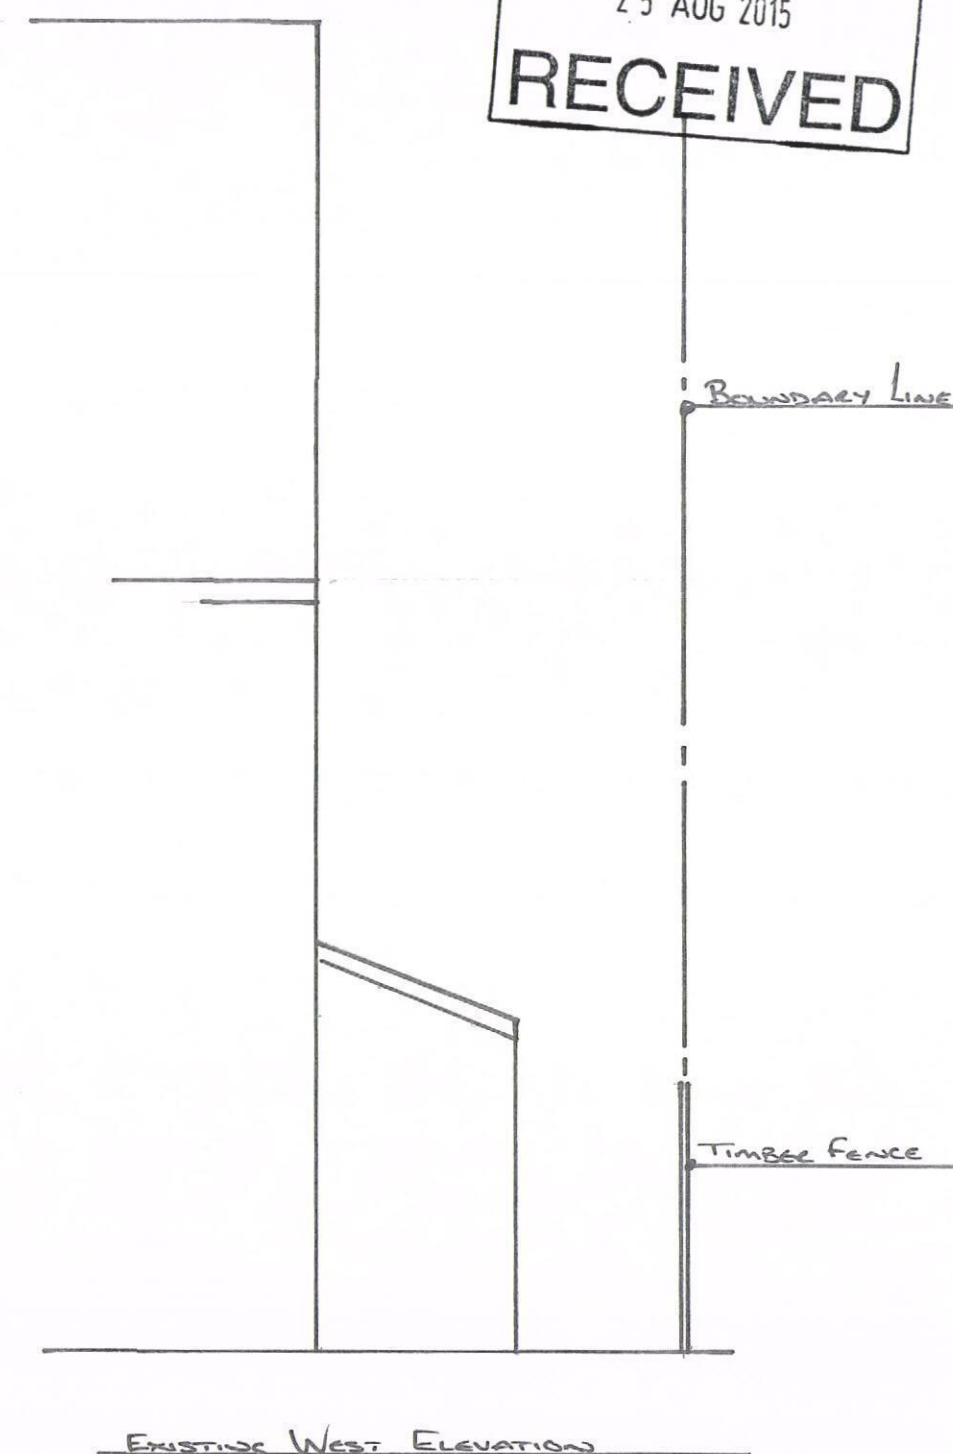


HAVANT BOROUGH
COUNCIL
25 AUG 2015
RECEIVED

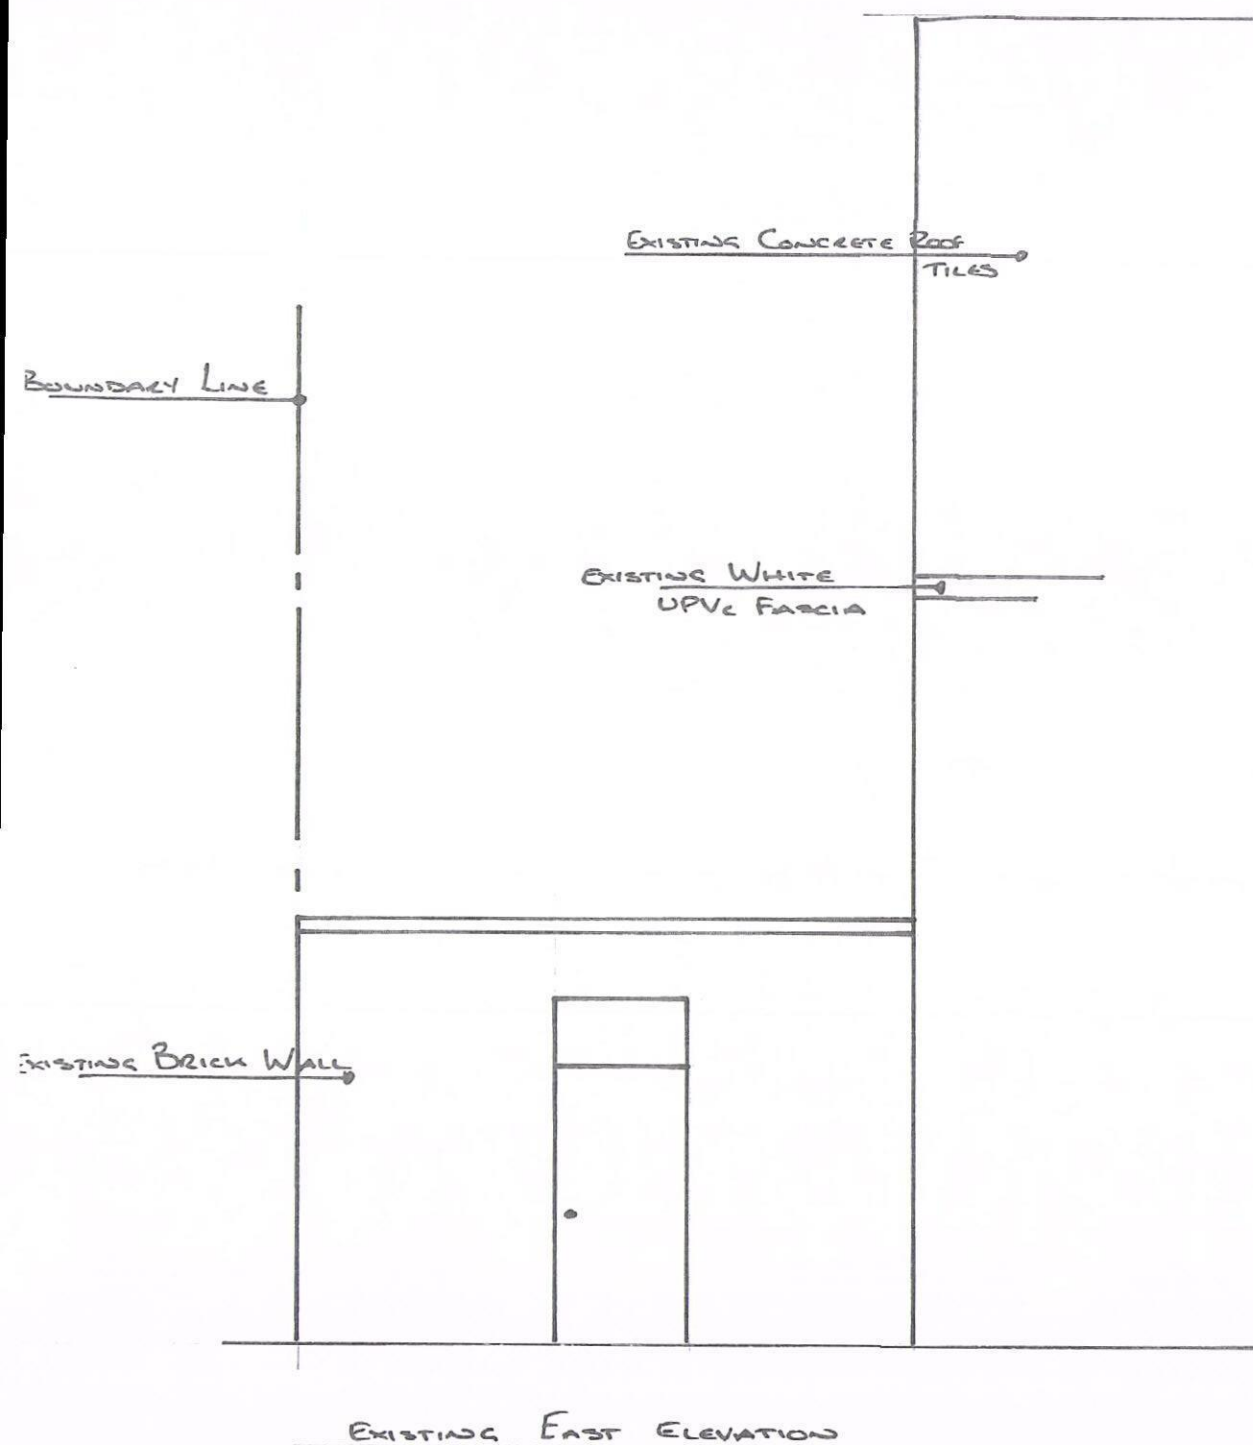

Mr I WILDE
25 BLACKDOWN CRESENT
LEIGH PARK.
PO9 5AZ

SCALE 1:50
(AT A3)
DRG 03
REV A.