



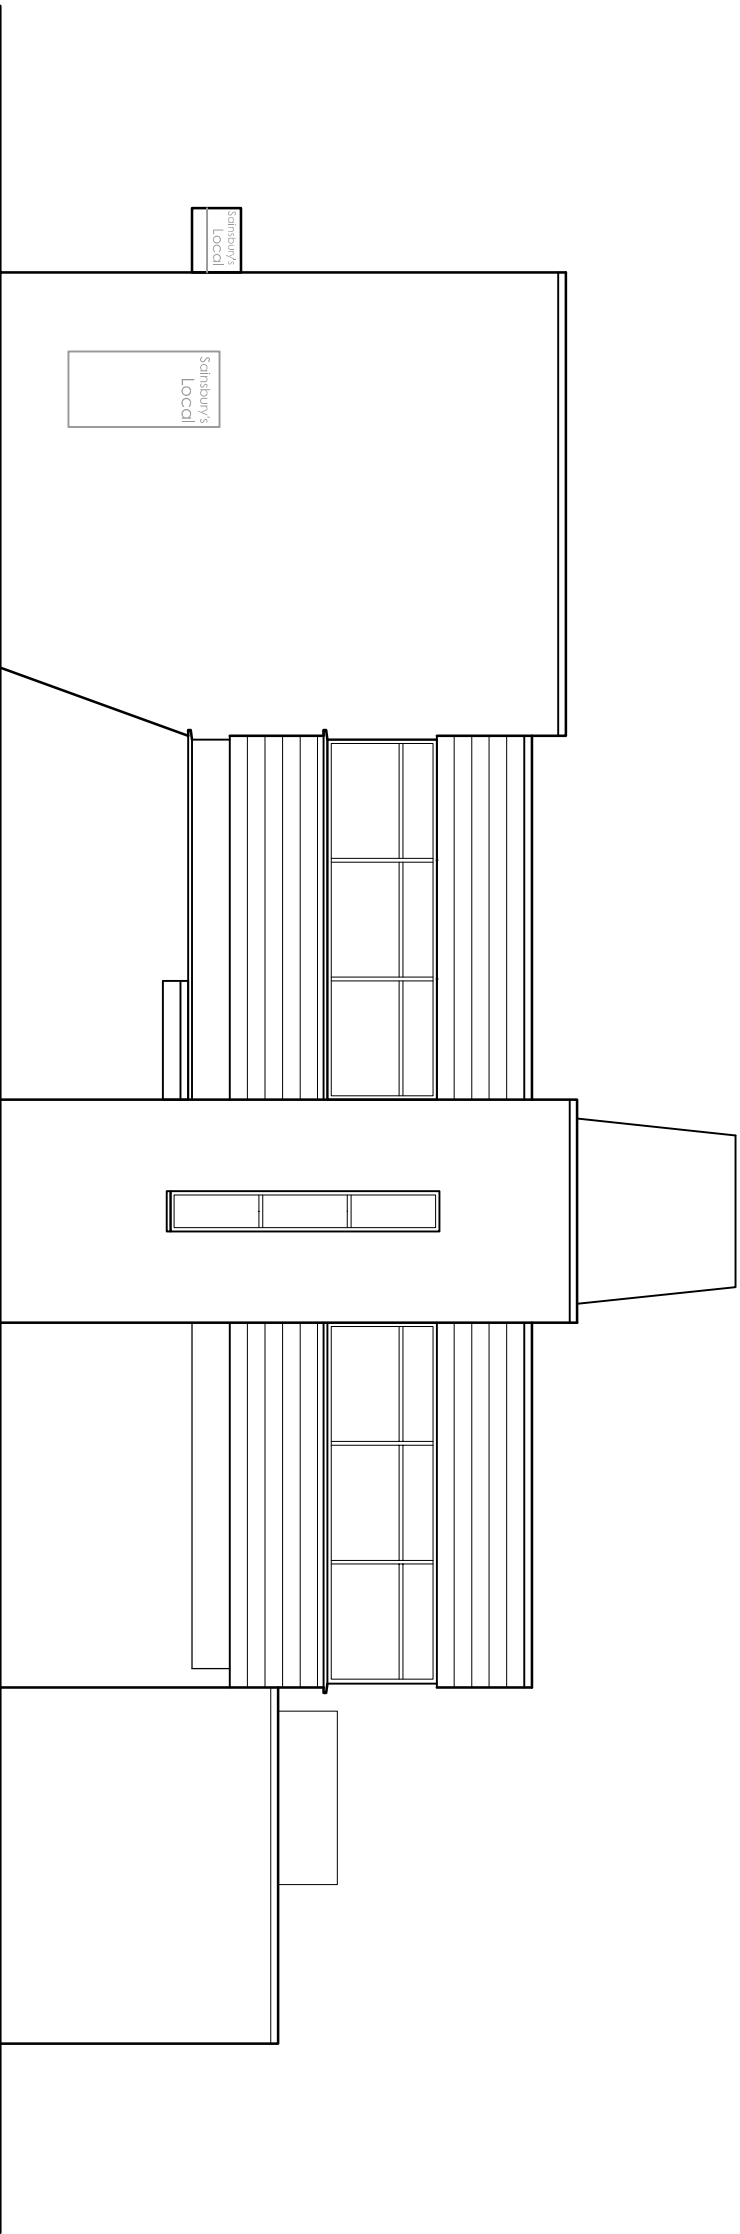

West

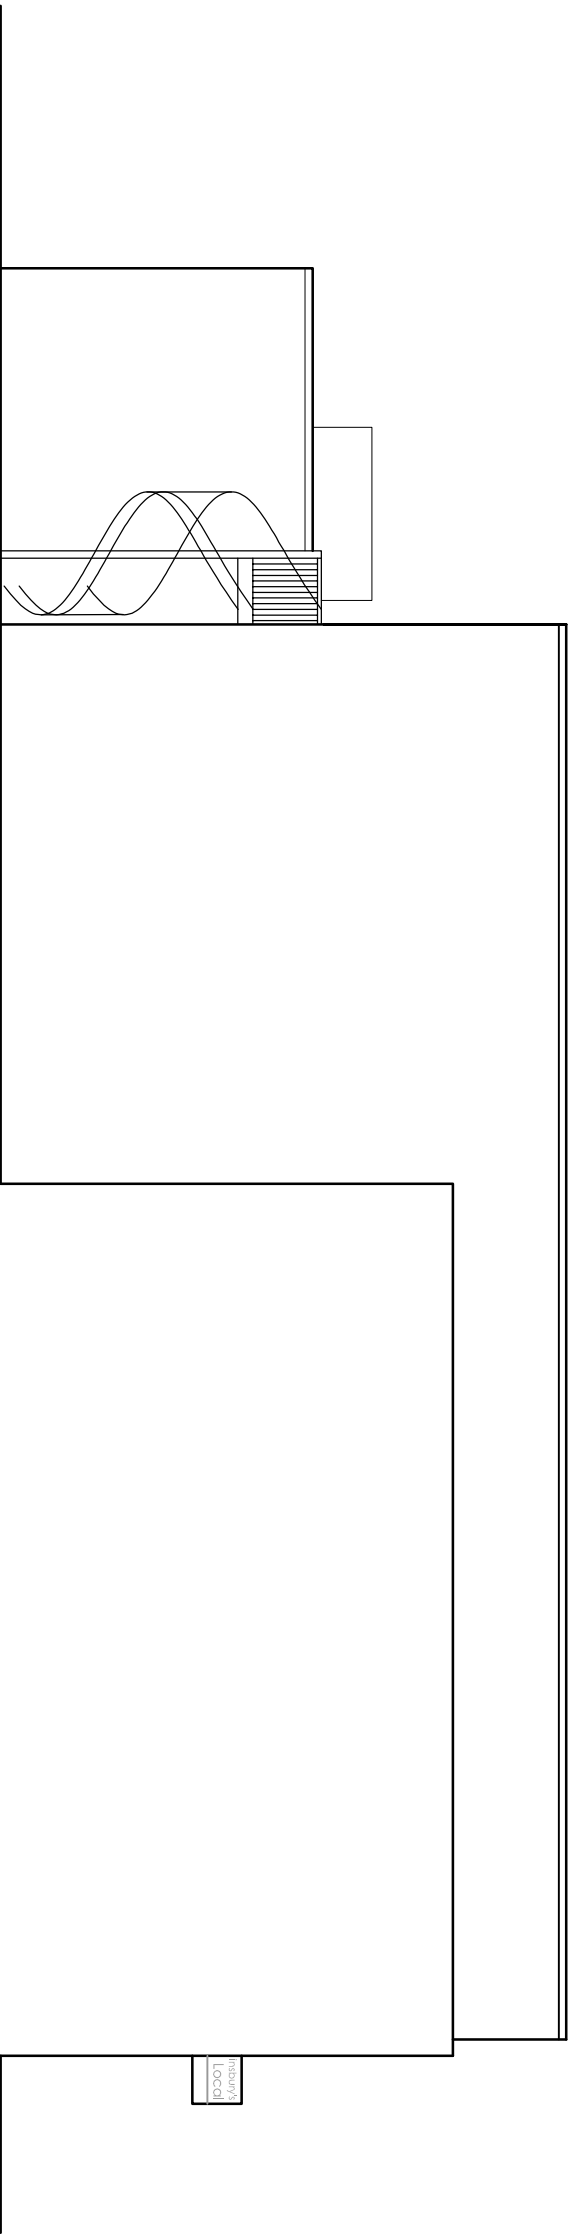

East

SCALE 1:100
0m 5m

lileyarchitecture

232 southwood road hayling island hampshire PO11 9QQ
02392 460974 07734 899673 mail@lileyarchitecture.com

PROJECT: **Konsept Gym & Fitness Centre**
10 Megham Road, Hayling Island

DRAWING: **Elevations (Sheet 2): EXISTING**

DRAWING REFERENCE: **351 PL09**
REVISION: **00**