


SUPERSEDED

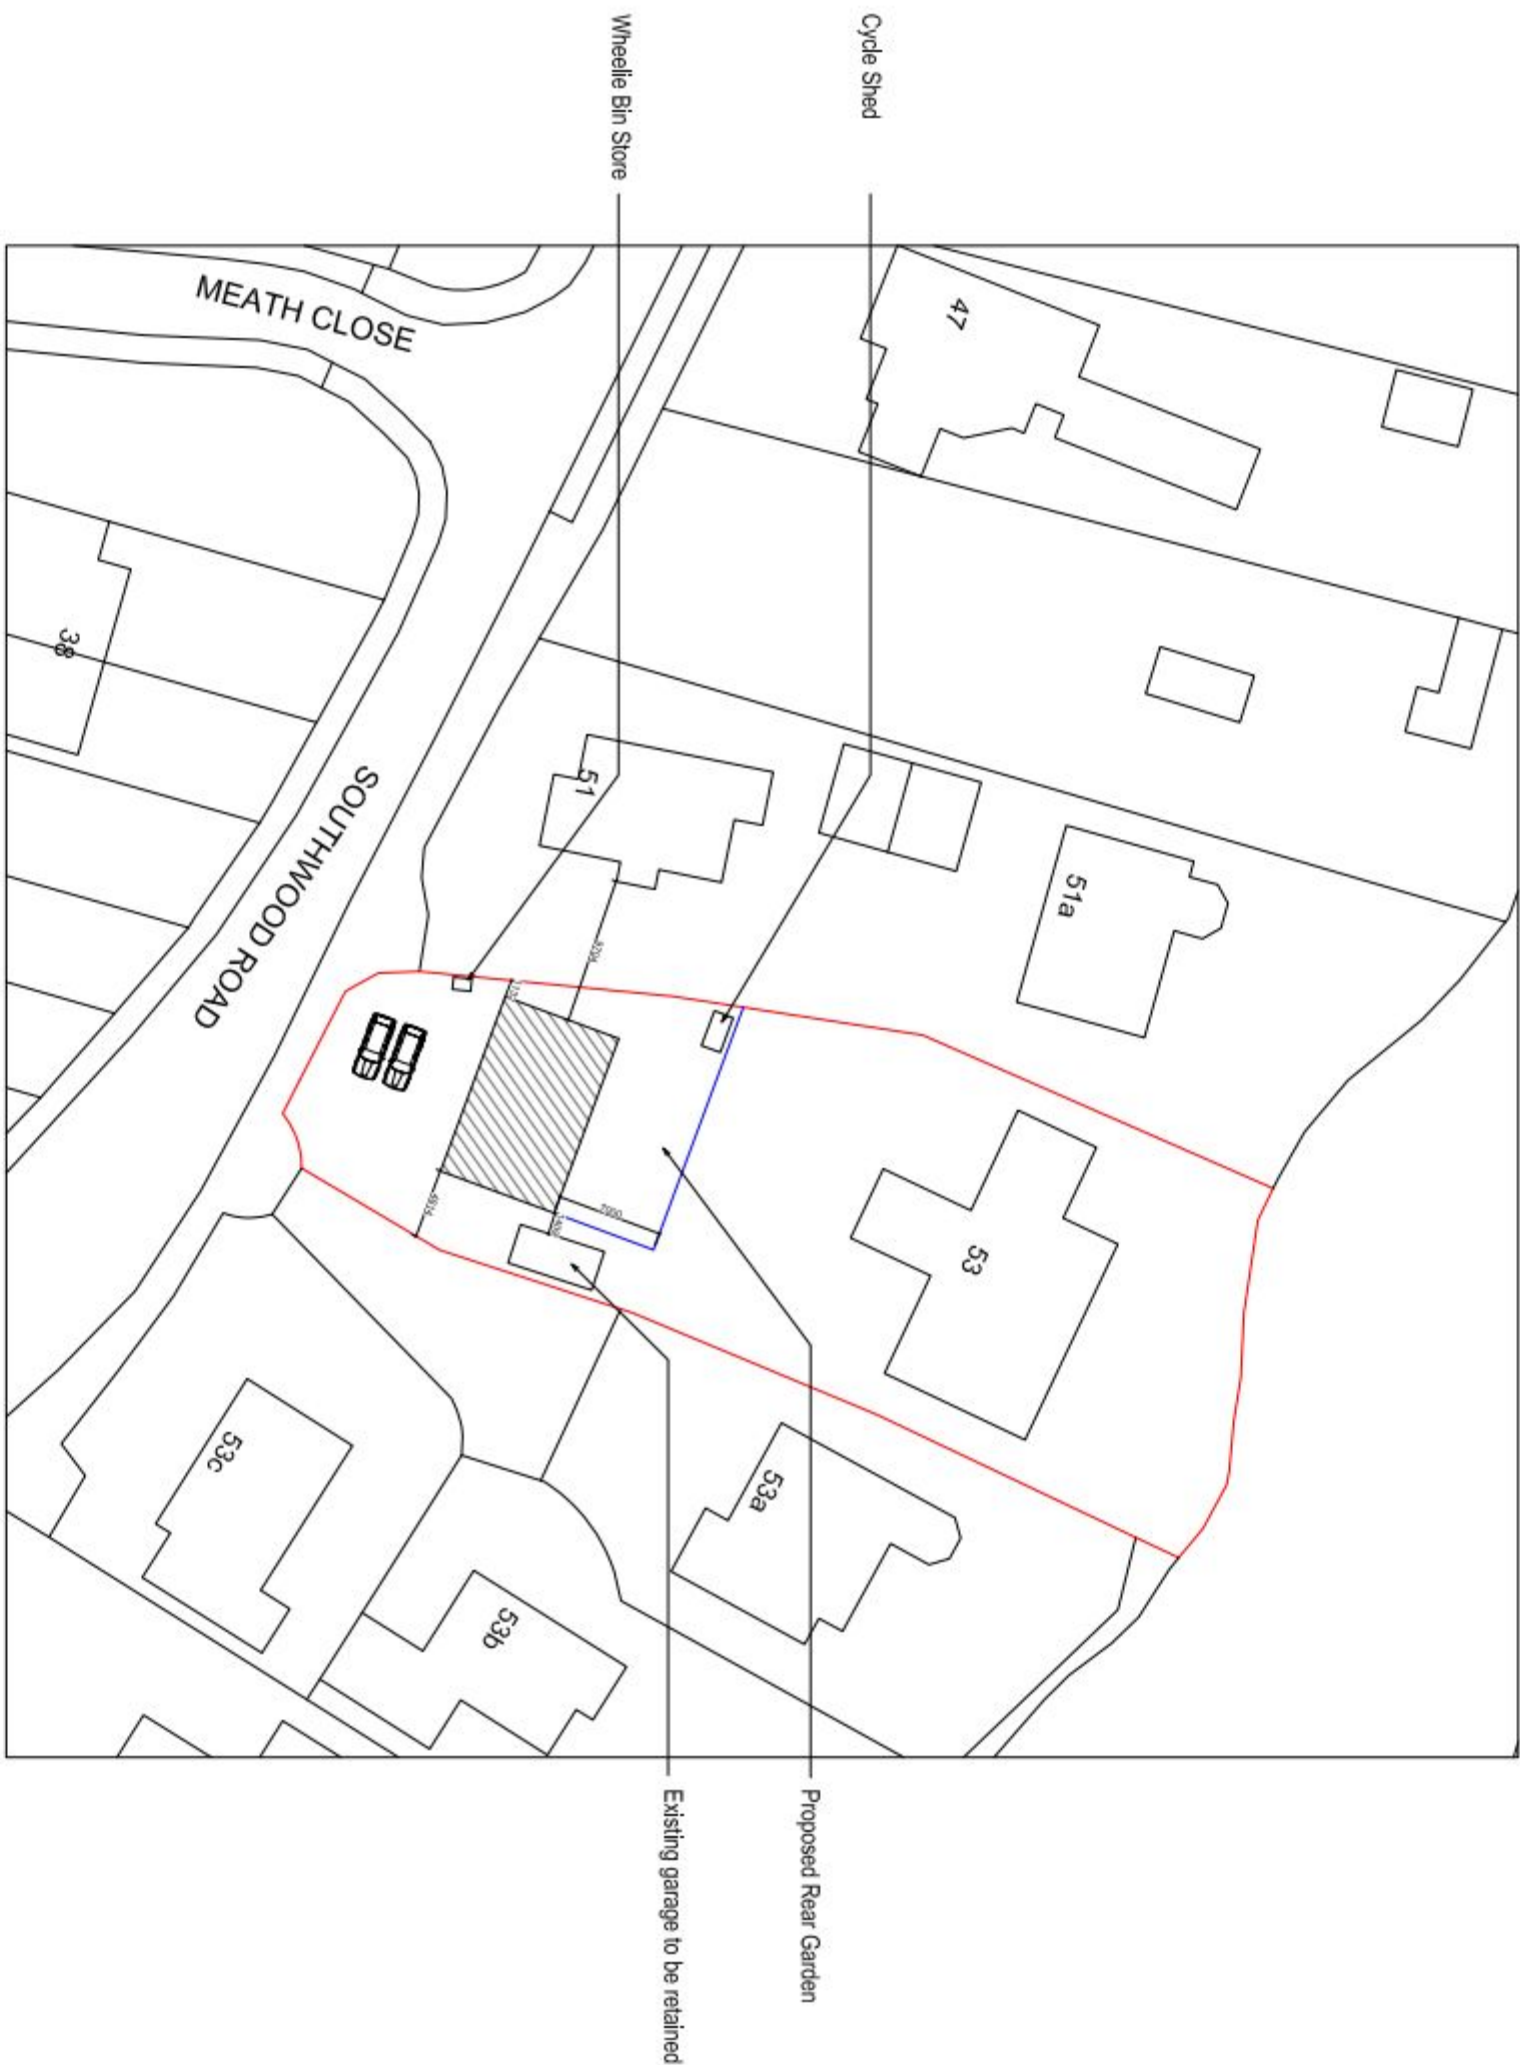

Your Home Plans Ltd
Drop Anchor, Drift Lane,
Bosham, West Sussex, PO18 8PP
Tel: 01243 572414
june@yourhomeplans.co.uk

53 SOUTHWOOD ROAD
HAYLING ISLAND
HAMPSHIRE
PO11 9PT

Block Plan

Project Number: S3SOU-14
Date: 13TH DECEMBER 2014
Drawn By: Your Home Plans Ltd
Checked By: JEG

Drawing No:
01

Scale: 1:500 A3