



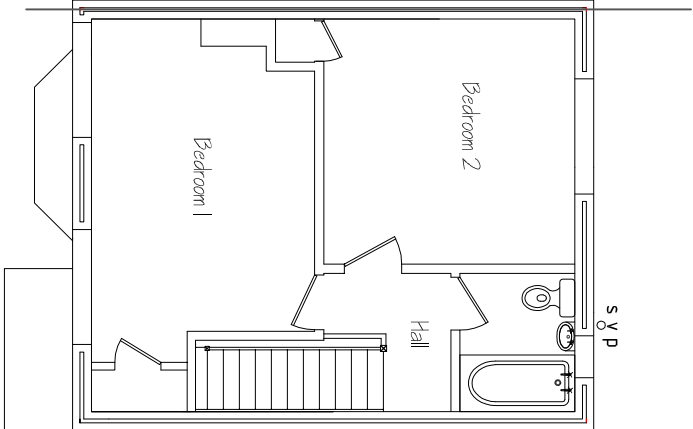


Existing First Floor Layout

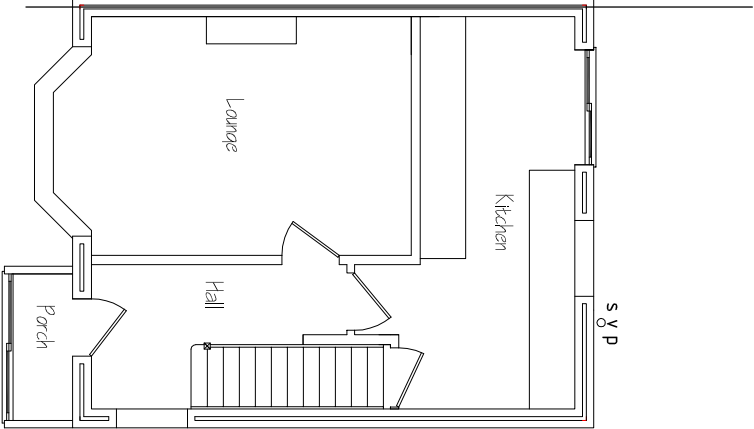


Existing Ground Floor Layout

SCALE 1:100

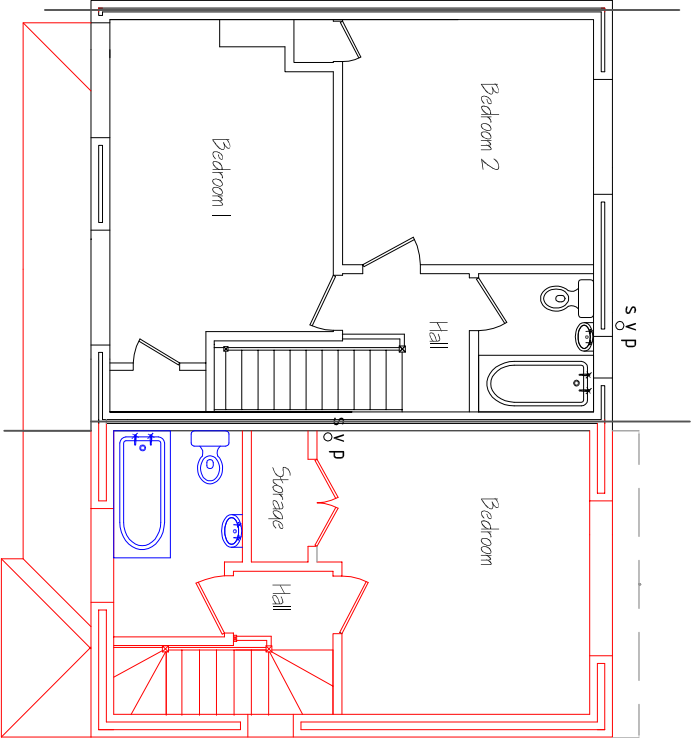

Proposed First Floor Layout

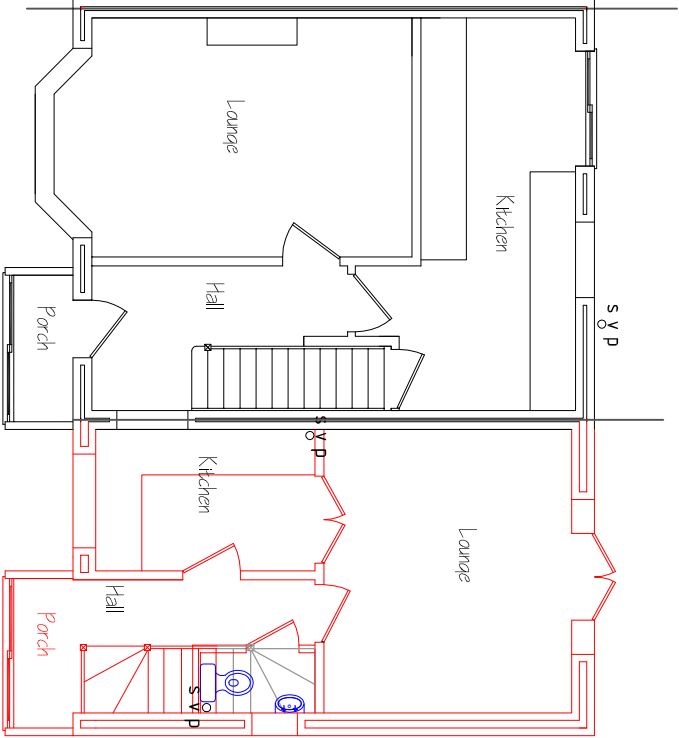

Proposed Ground Floor Layout

MR&MRS COOK 7 JAMES RD BEDHAMPTON PO9 3EJ		DRAWING NUMBER: 105	DATE 27/10/14
TITLE: EXISTING AND PROPOSED PLANS			SCALE 1:100