




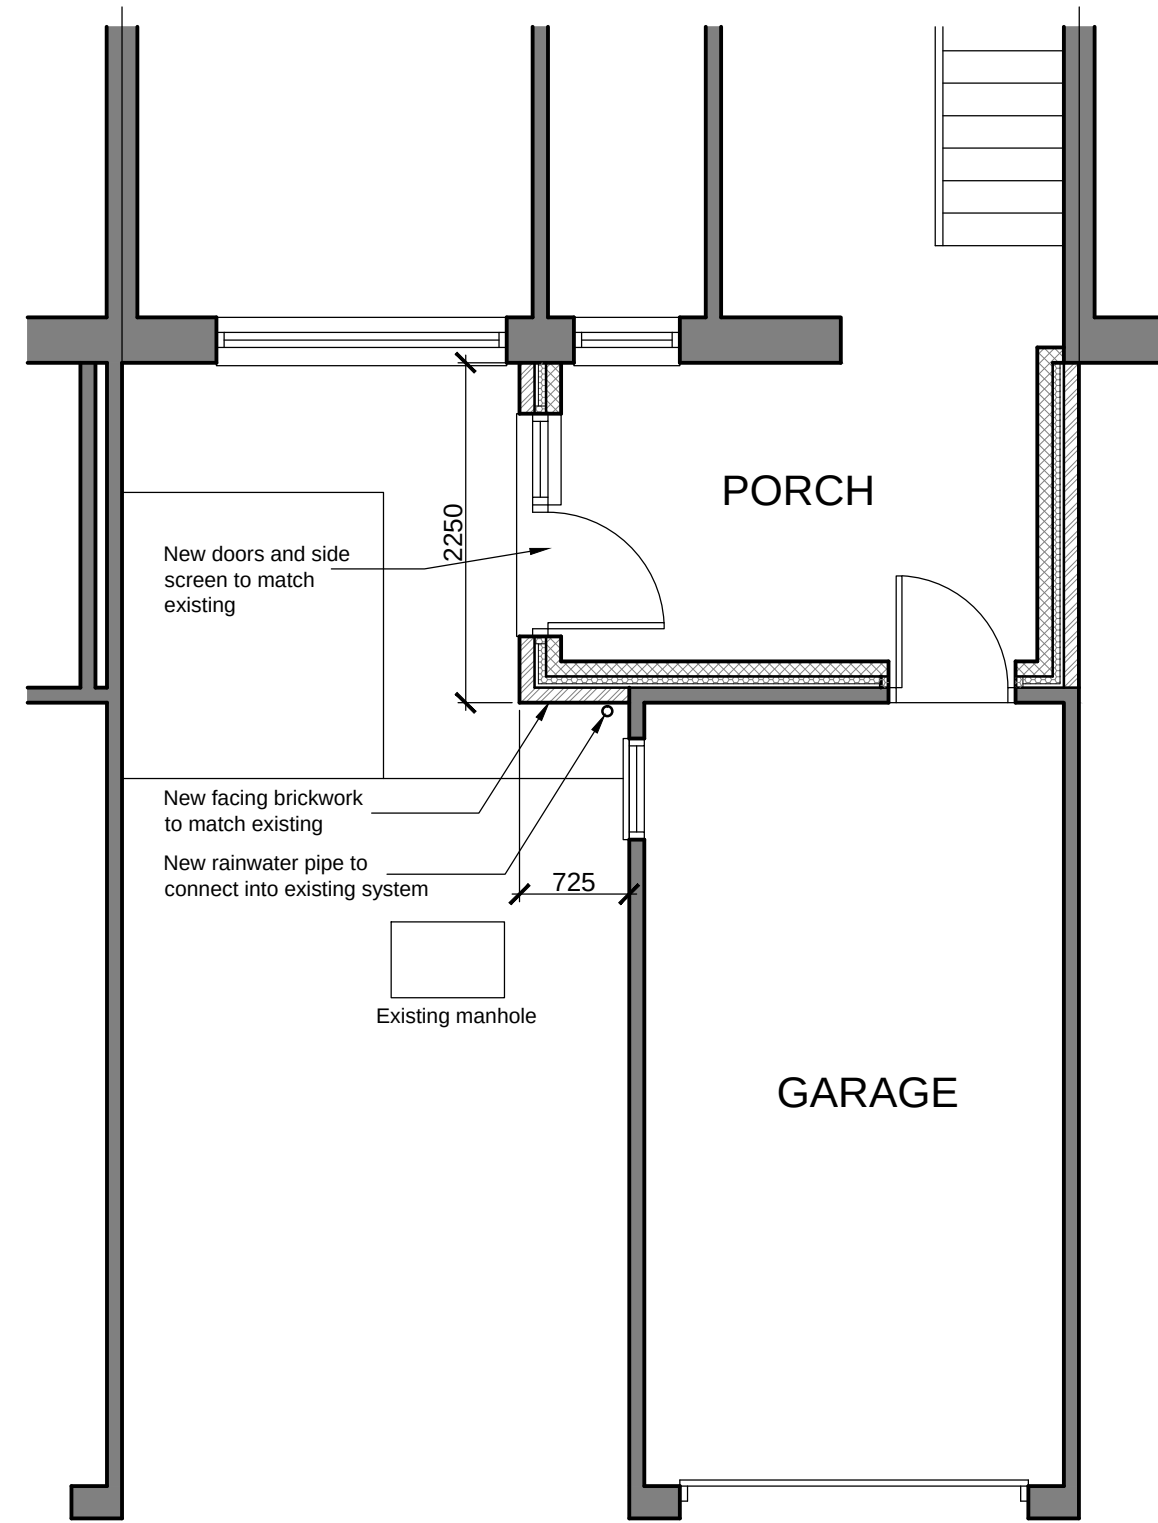


PROPOSED GROUND FLOOR

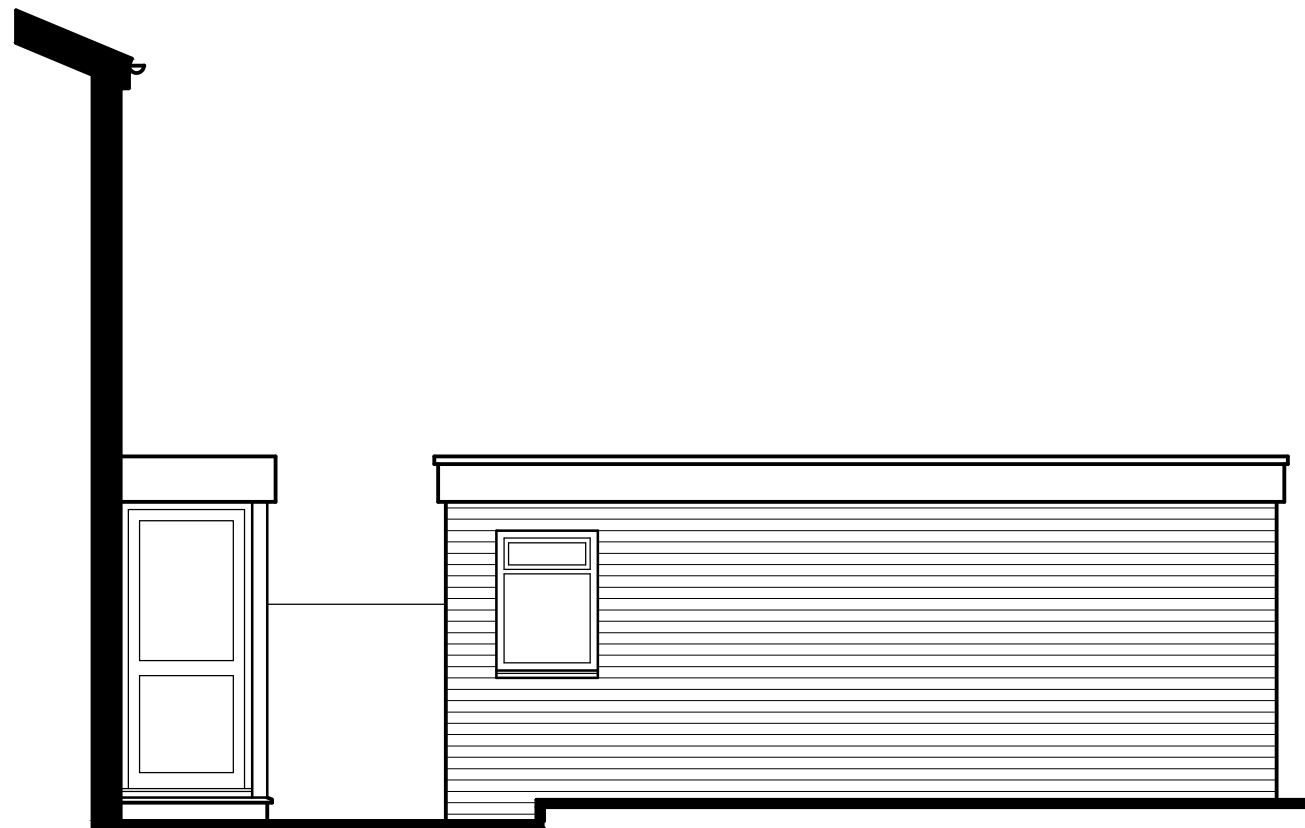

EXISTING EAST ELEVATION

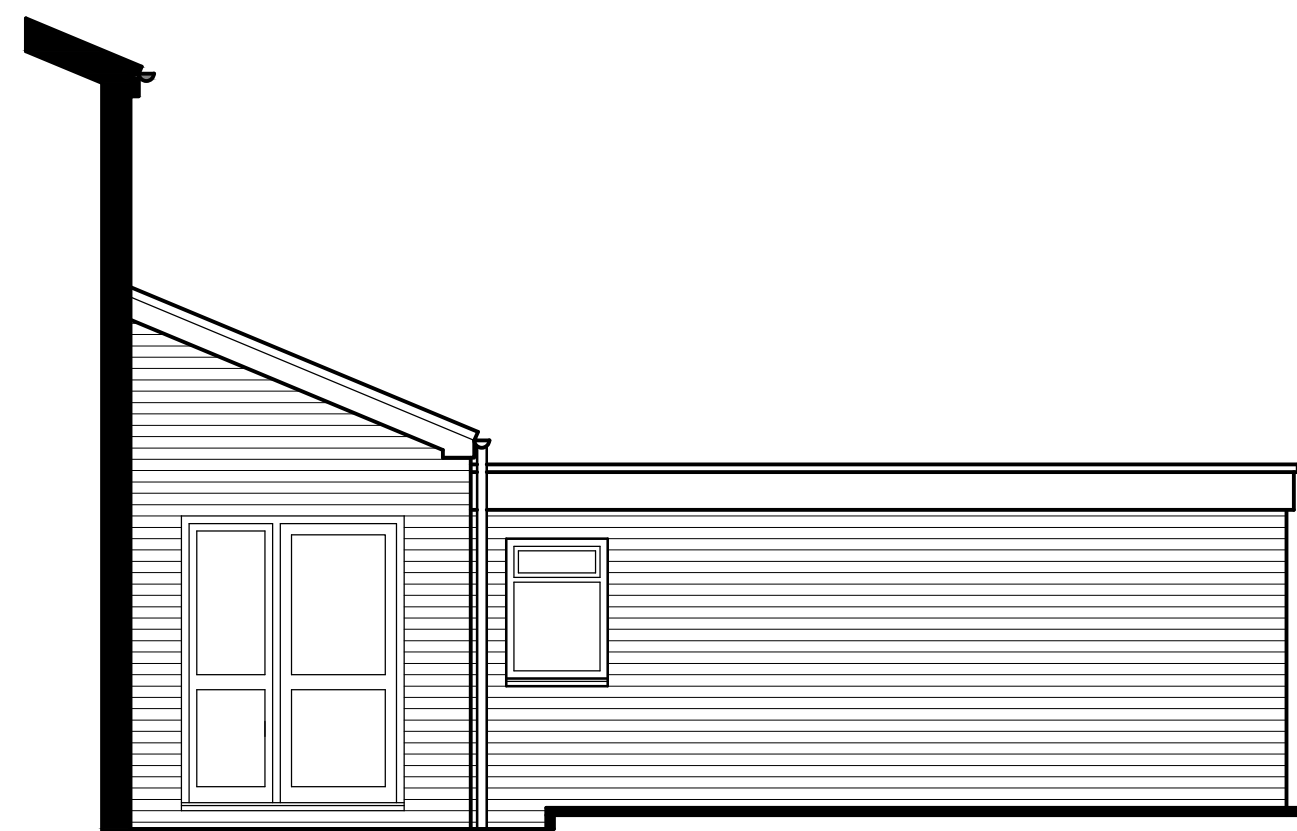

PROPOSED EAST ELEVATION

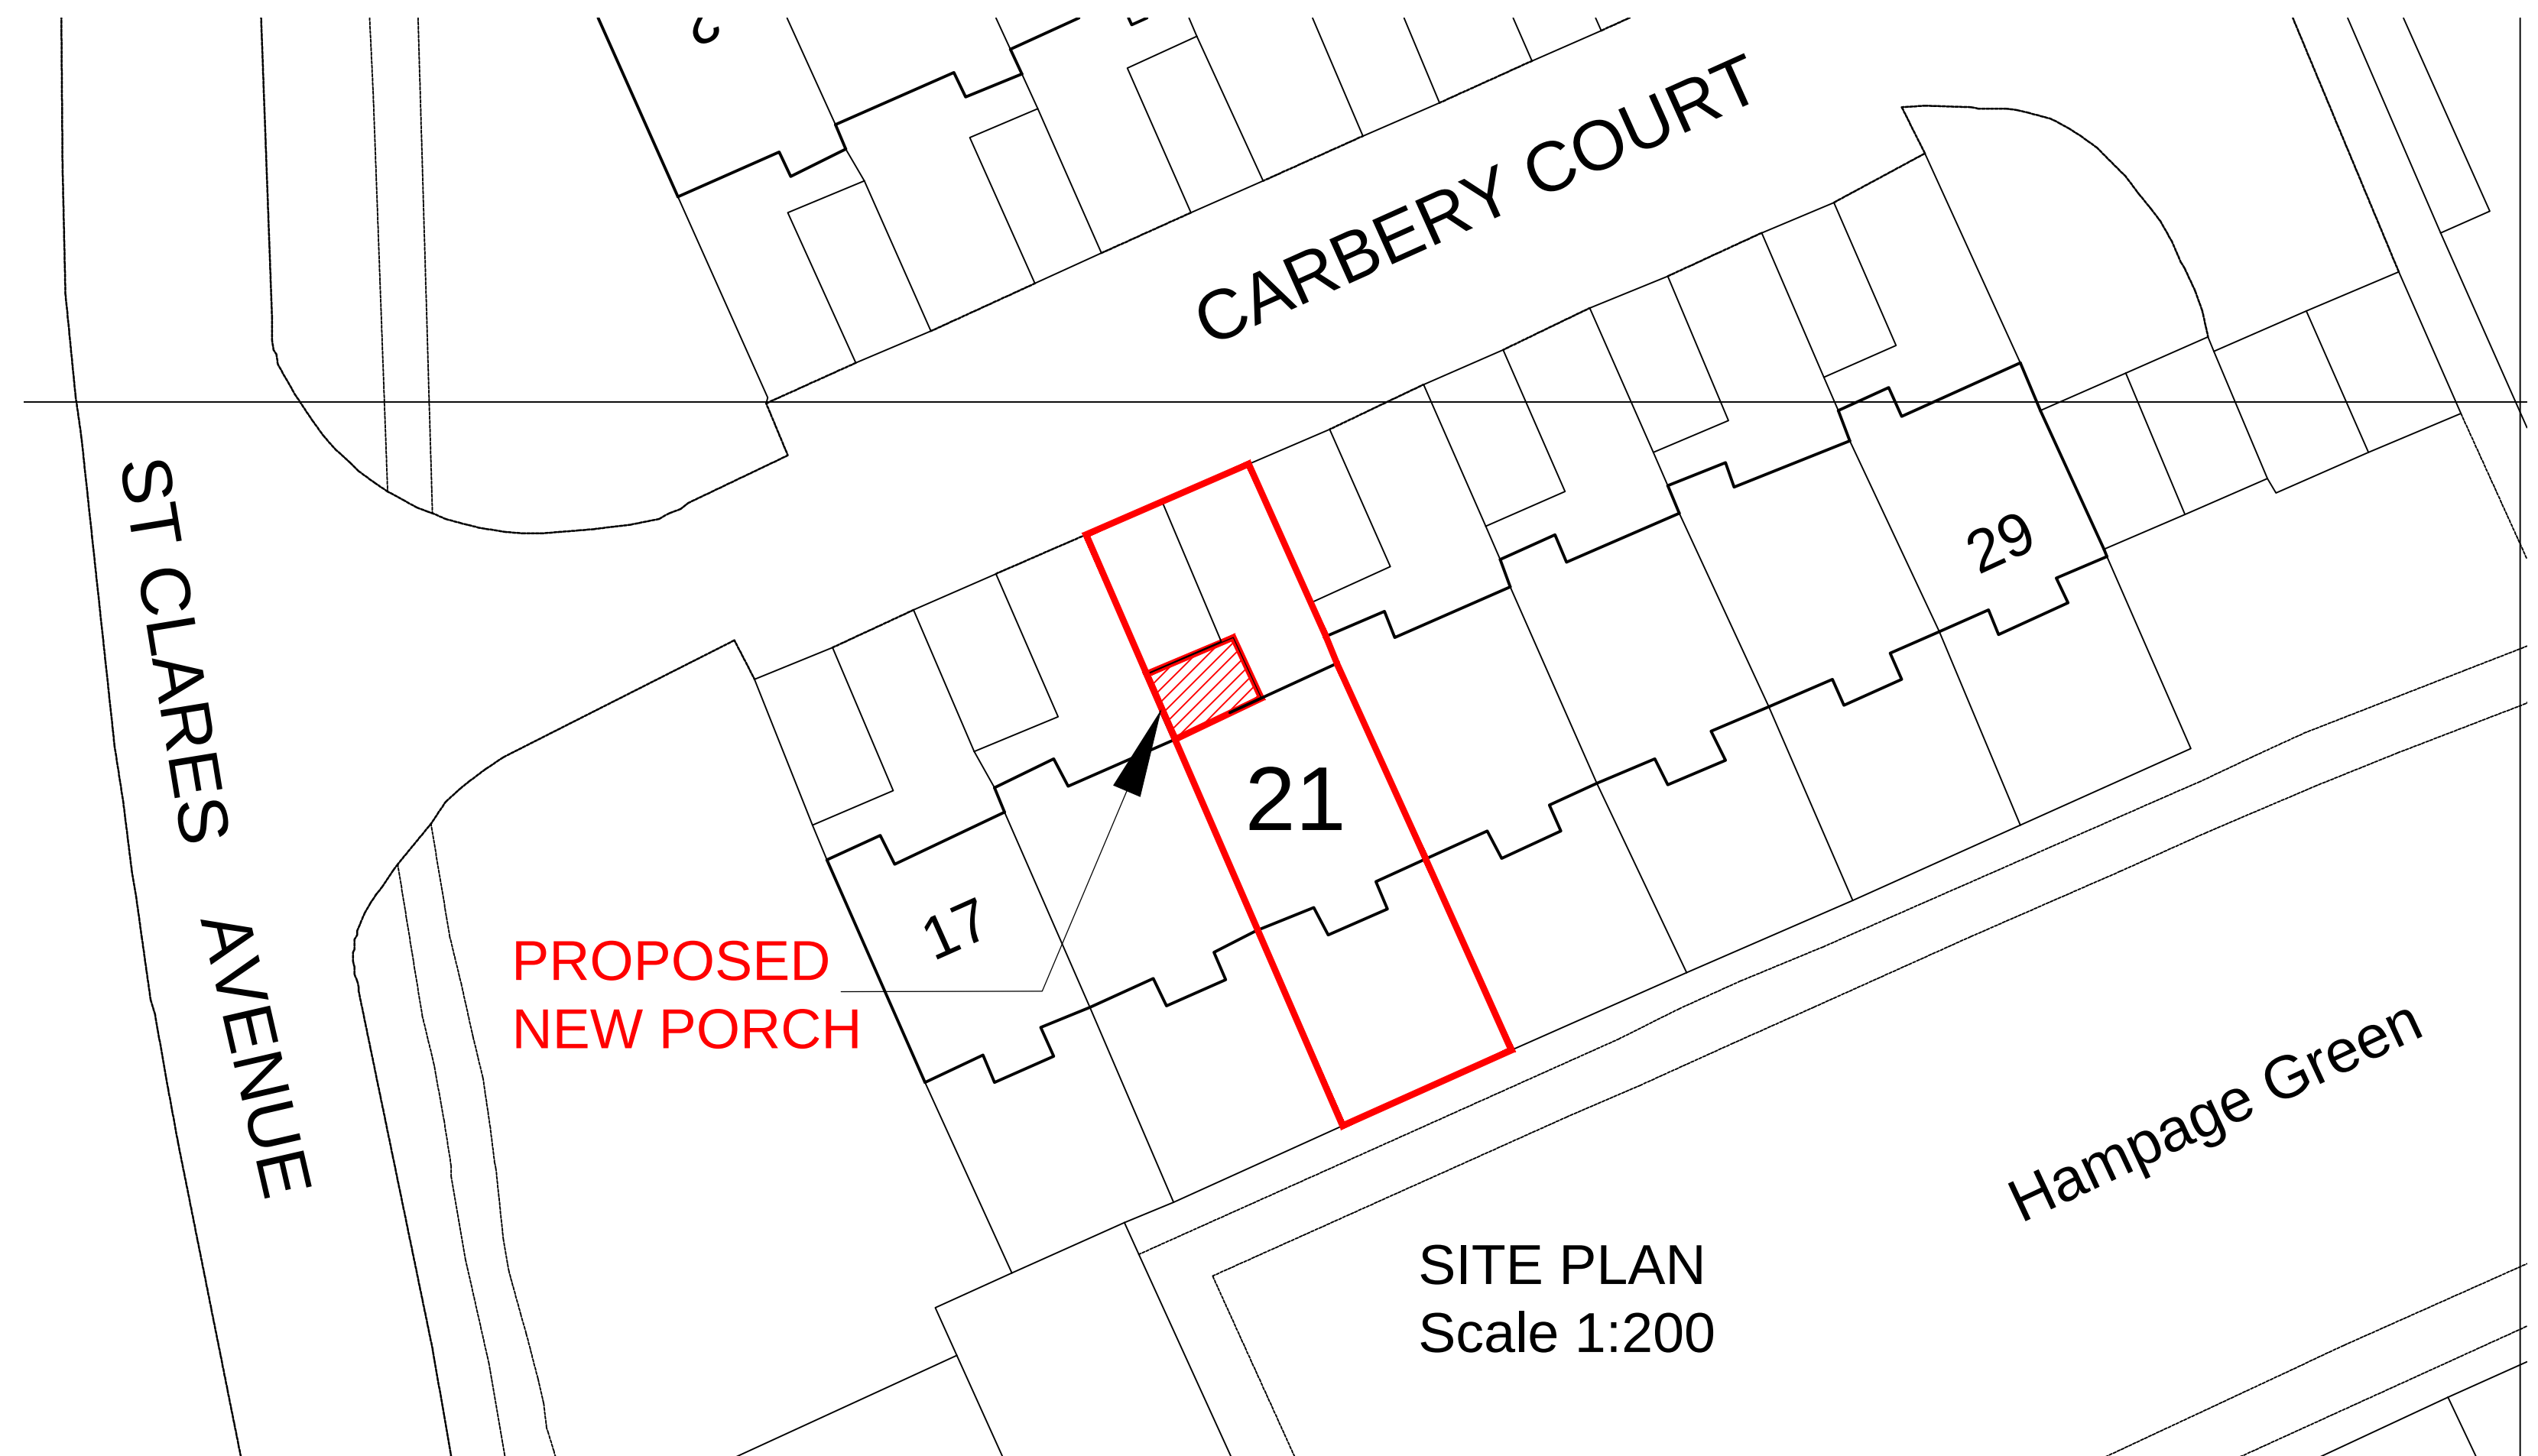

PROPOSED
NEW PORCH



Copyright
This drawing is the copyright of Anderson Gould Design LTD. and may not
be copied, altered or reproduced in any way or passed to a third party
without written authority. Do not scale ©