



All dimensions to be checked on site prior to commencement of any construction works. Planned dimensions are to be used in preference to scaled dimensions.


Key.

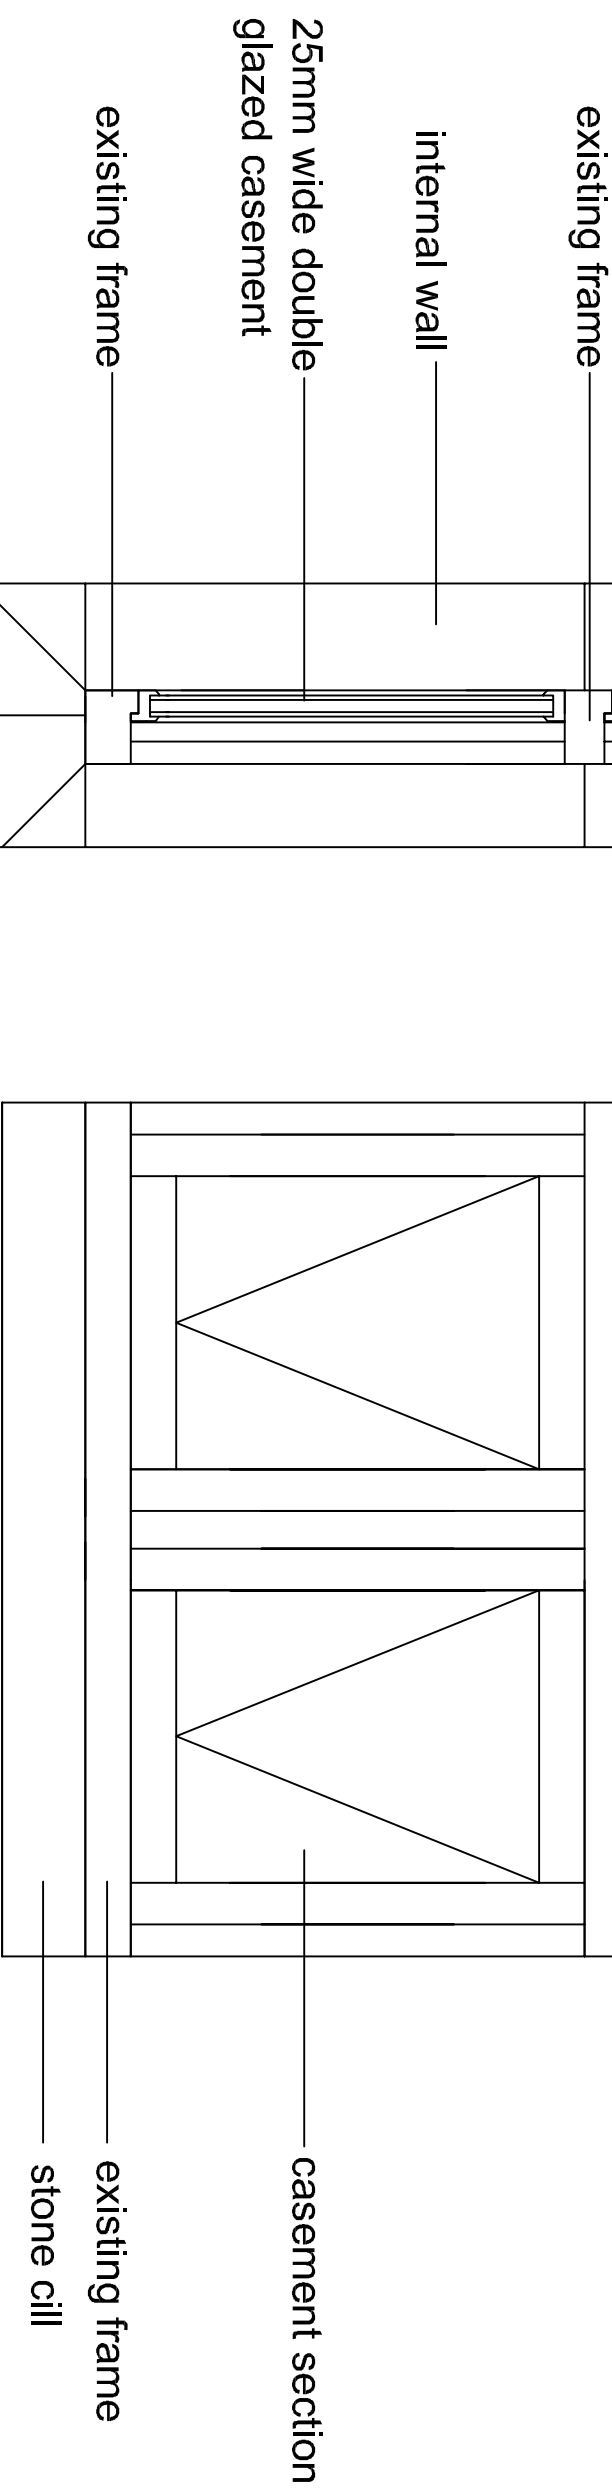


Proposed window typical cill elevation

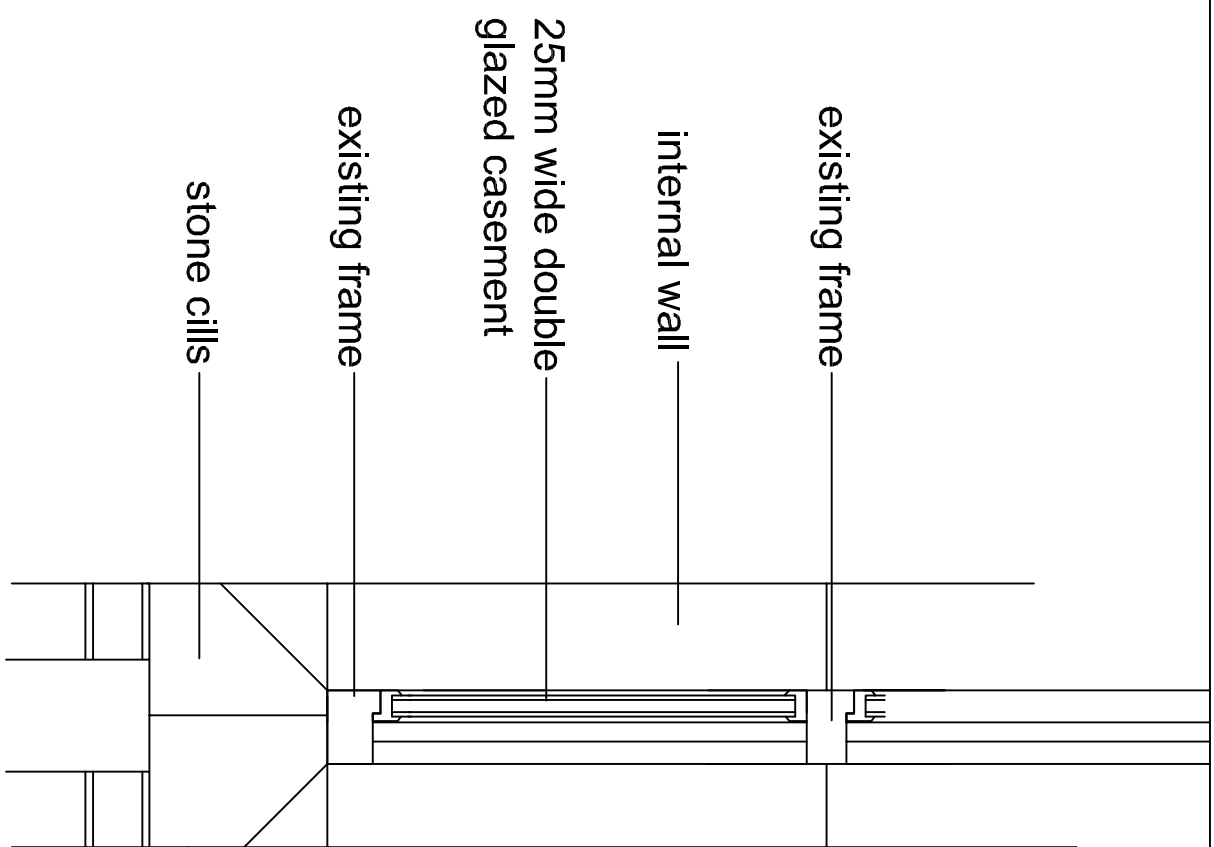

Proposed window typical section

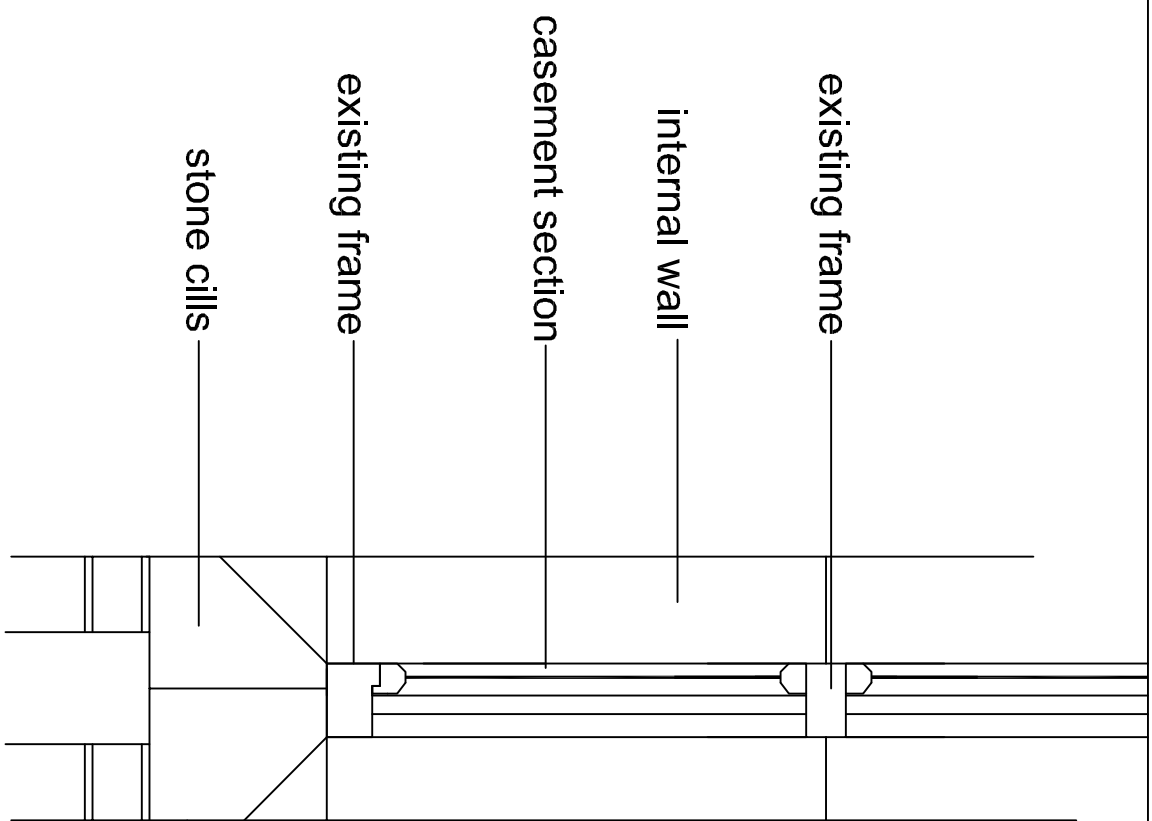

Existing window typical section

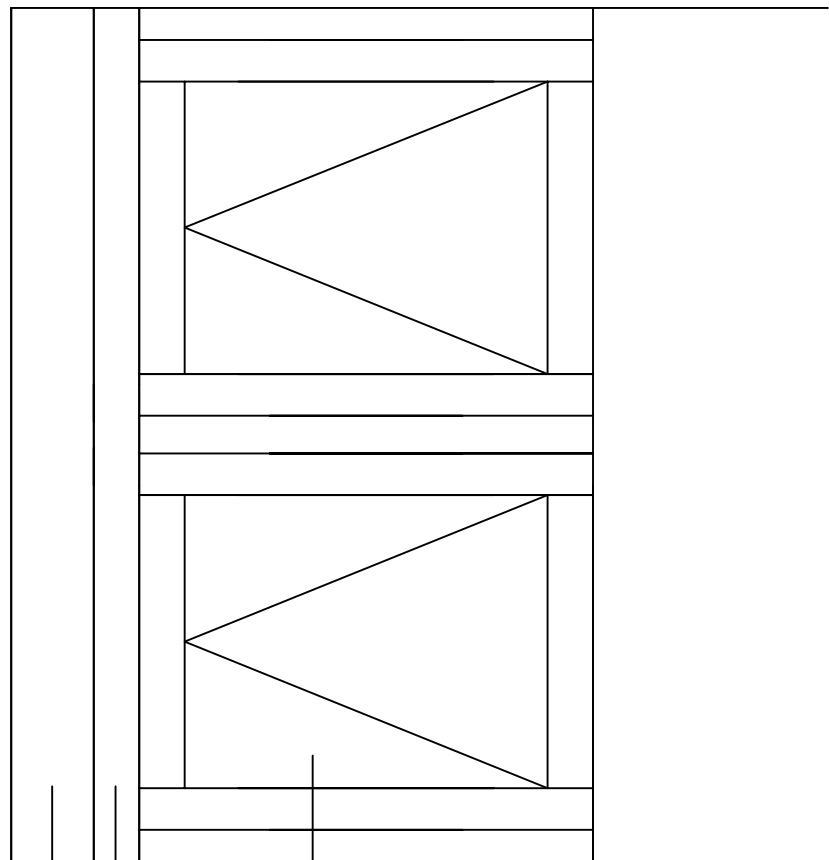


Existing window typical cill elevation

Key.

* Denotes windows that are to be modified on site as follows.

All existing upper casements to be removed and replaced by fixed glazing. All new glazing to be rebated into the existing casement section using 28mm wide double glazed units.

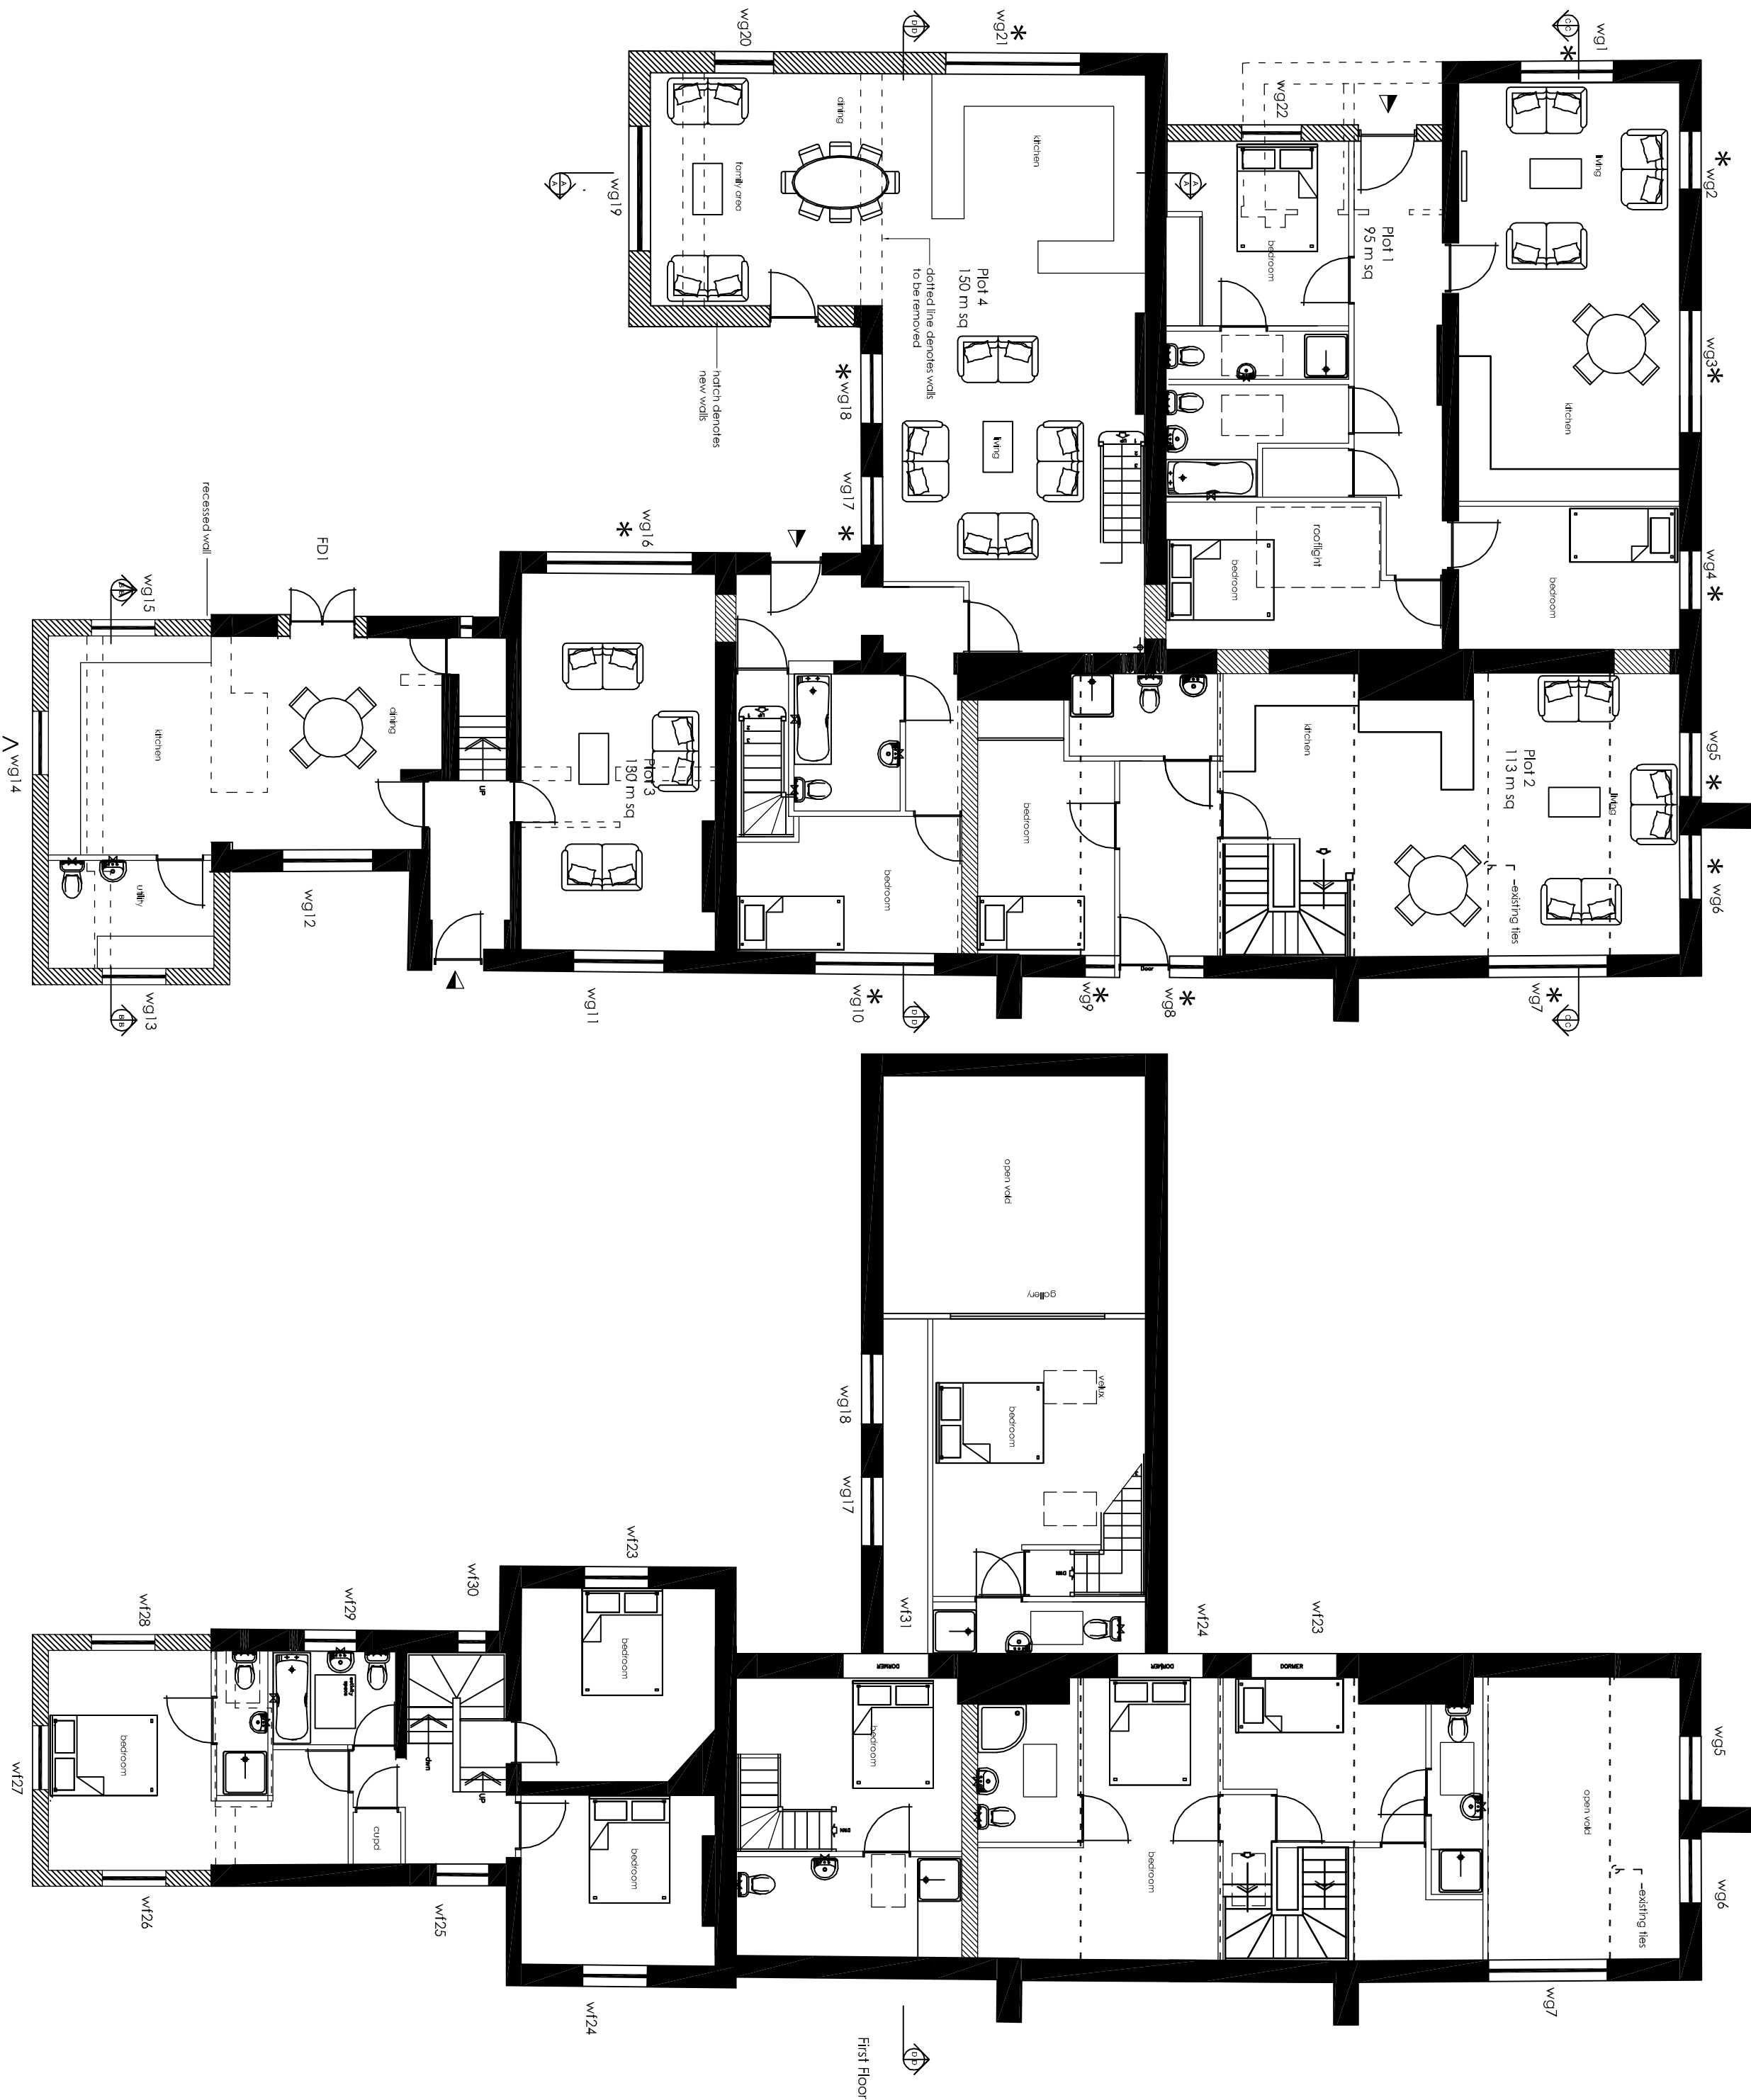

Window Schedule.

Windows:-
1,2,3,4,5,6,7,8,9,10,16,17,18,& 21
are to be fitted with new double glazed units as detail A1.

Windows:-
11,12,23,24,25,29,30 & 31
all to remain unaltered.

Windows:-
13,14,15,19,20,22,26,27,28 & FD1
final details subject to planning condition.

First Floor

Project:
BEDHAMPTON ARTS CENTRE
HAYANT ROAD
BEDHAMPTON
HAYANT

Drawing Title:

Windows Existing & Proposed.

Chris Flint Associates Ltd
CHARTERED SURVEYORS - PROJECT MANAGERS
DEVELOPMENT CONSULTANTS

Drawn By: CF Date: 25/02/13 Checked By: Date: Approved By: Date:

Drawing No: CFA | FULL | 01a | A Scale: 1:20, 50

PLANNING

1 Fennell Close, Weymouth, Dorset, PO7 5XZ
Tel: 01323 432484 Fax: 01323 932586 Email: cflint@chrisflint.co.uk