


PROPOSED REAR ADDITION
26, FISHERY LANE, HAYLING ISLAND, HANTS.
FOR MS K. HORN.



NEW SINGLE STACK PLUMBING TO BS 5572 USE 75MM DEEP SEAL TRAPS, SVP TO TERMINATE MINIMUM 900MM ABOVE THE NEAREST OPENING. PROVIDE A RODDING ACCESS POINT AT THE BASE OF THE STACK.

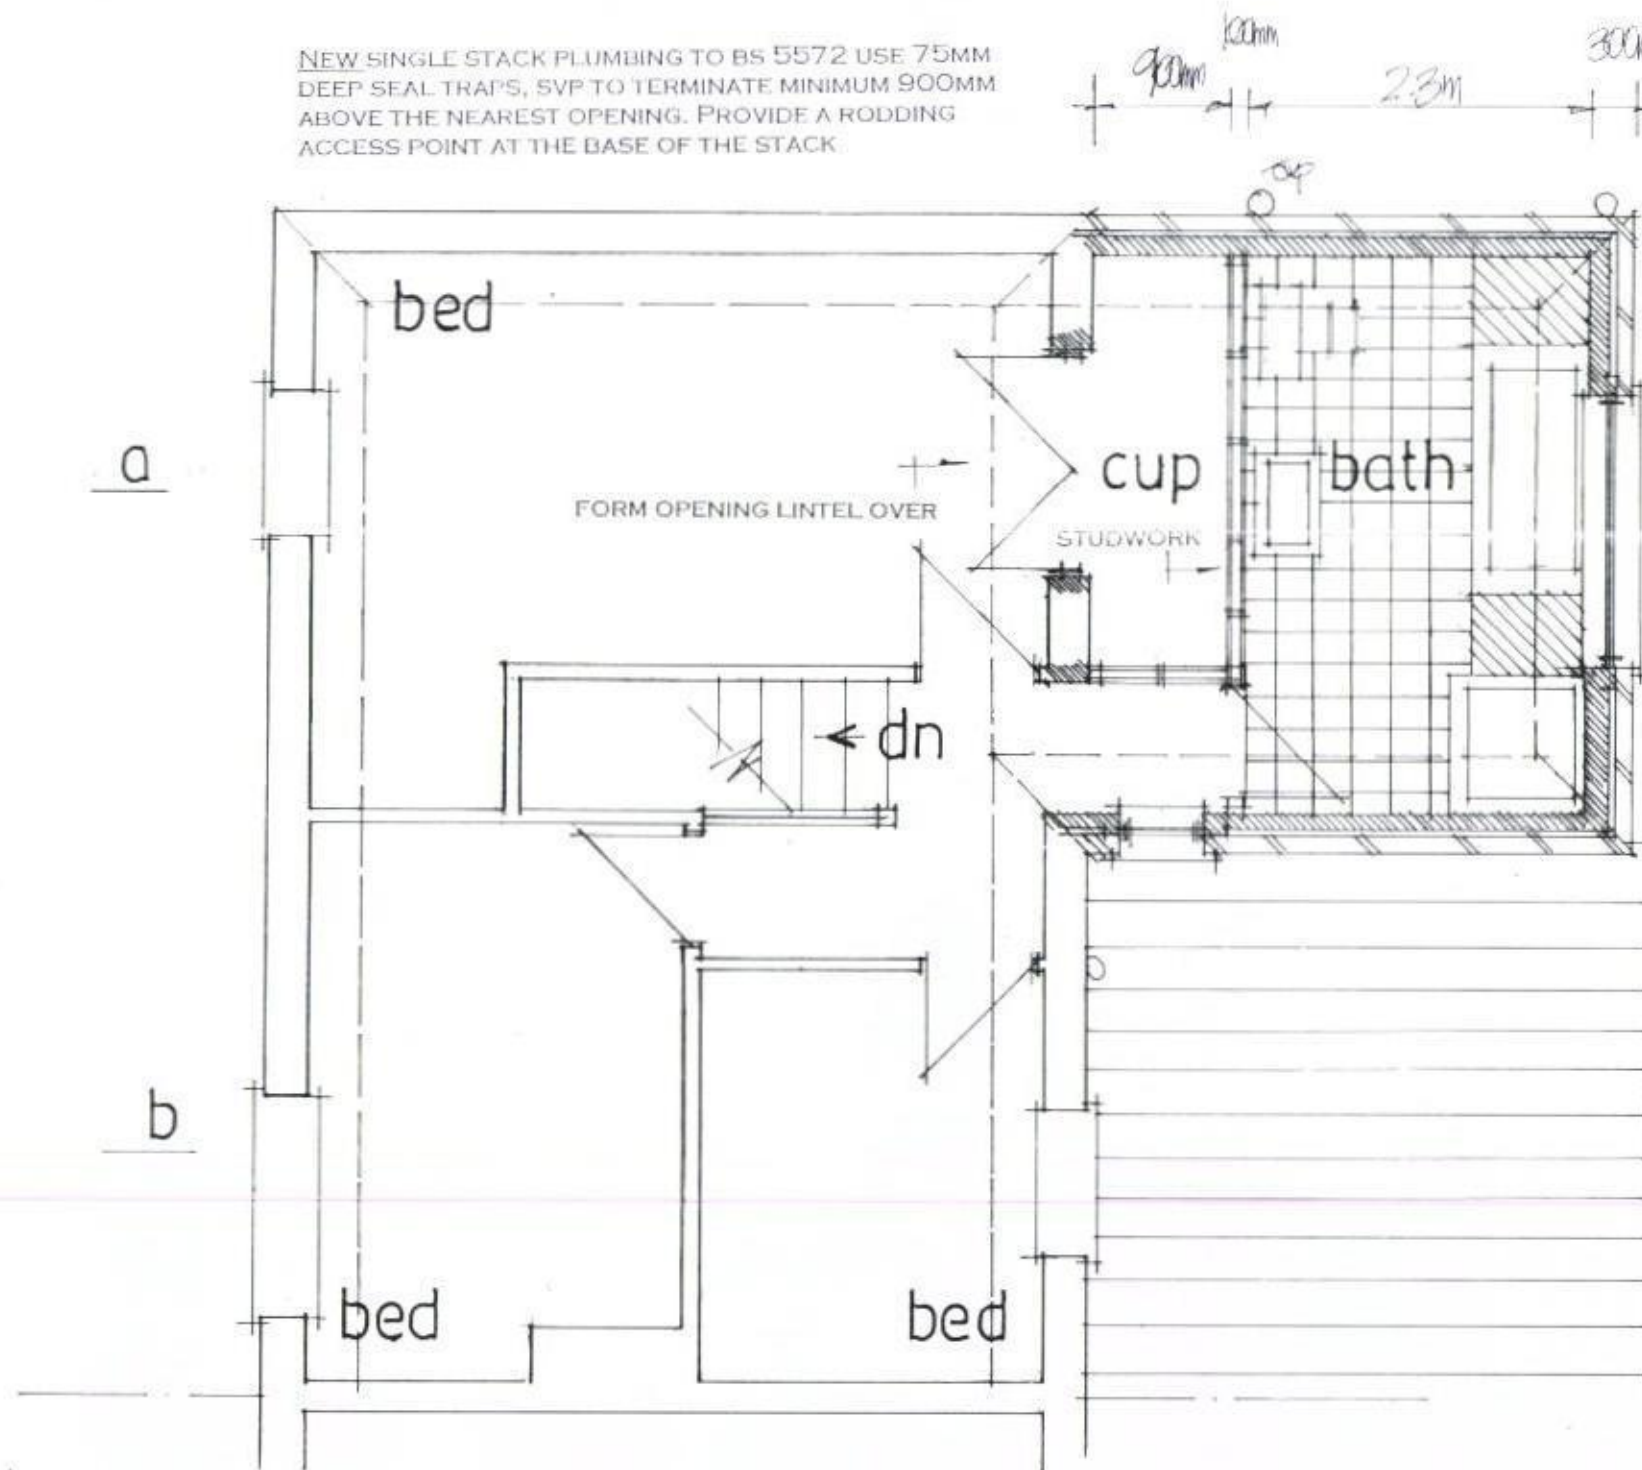

STUDWORK 100x50MM WELL BRACED TIMBER WITH 12.5MM PLASTERBOARD AND SET BOTH SIDES INSERT 100MM THICK SOUND DEADENING QUILT MIN DENSITY 10KG/M3 BUILT OFF DOUBLE JOISTS WHERE APPROPRIATE

date may 15
scale 1:50

PROPOSED FIRST FLOOR

PETER J. WALKER MRICS
CHARTERED SURVEYOR
182 SEAFRONT, HAYLING ISLAND, HANTS
PO11 9 AN

TEL: 02392467571