


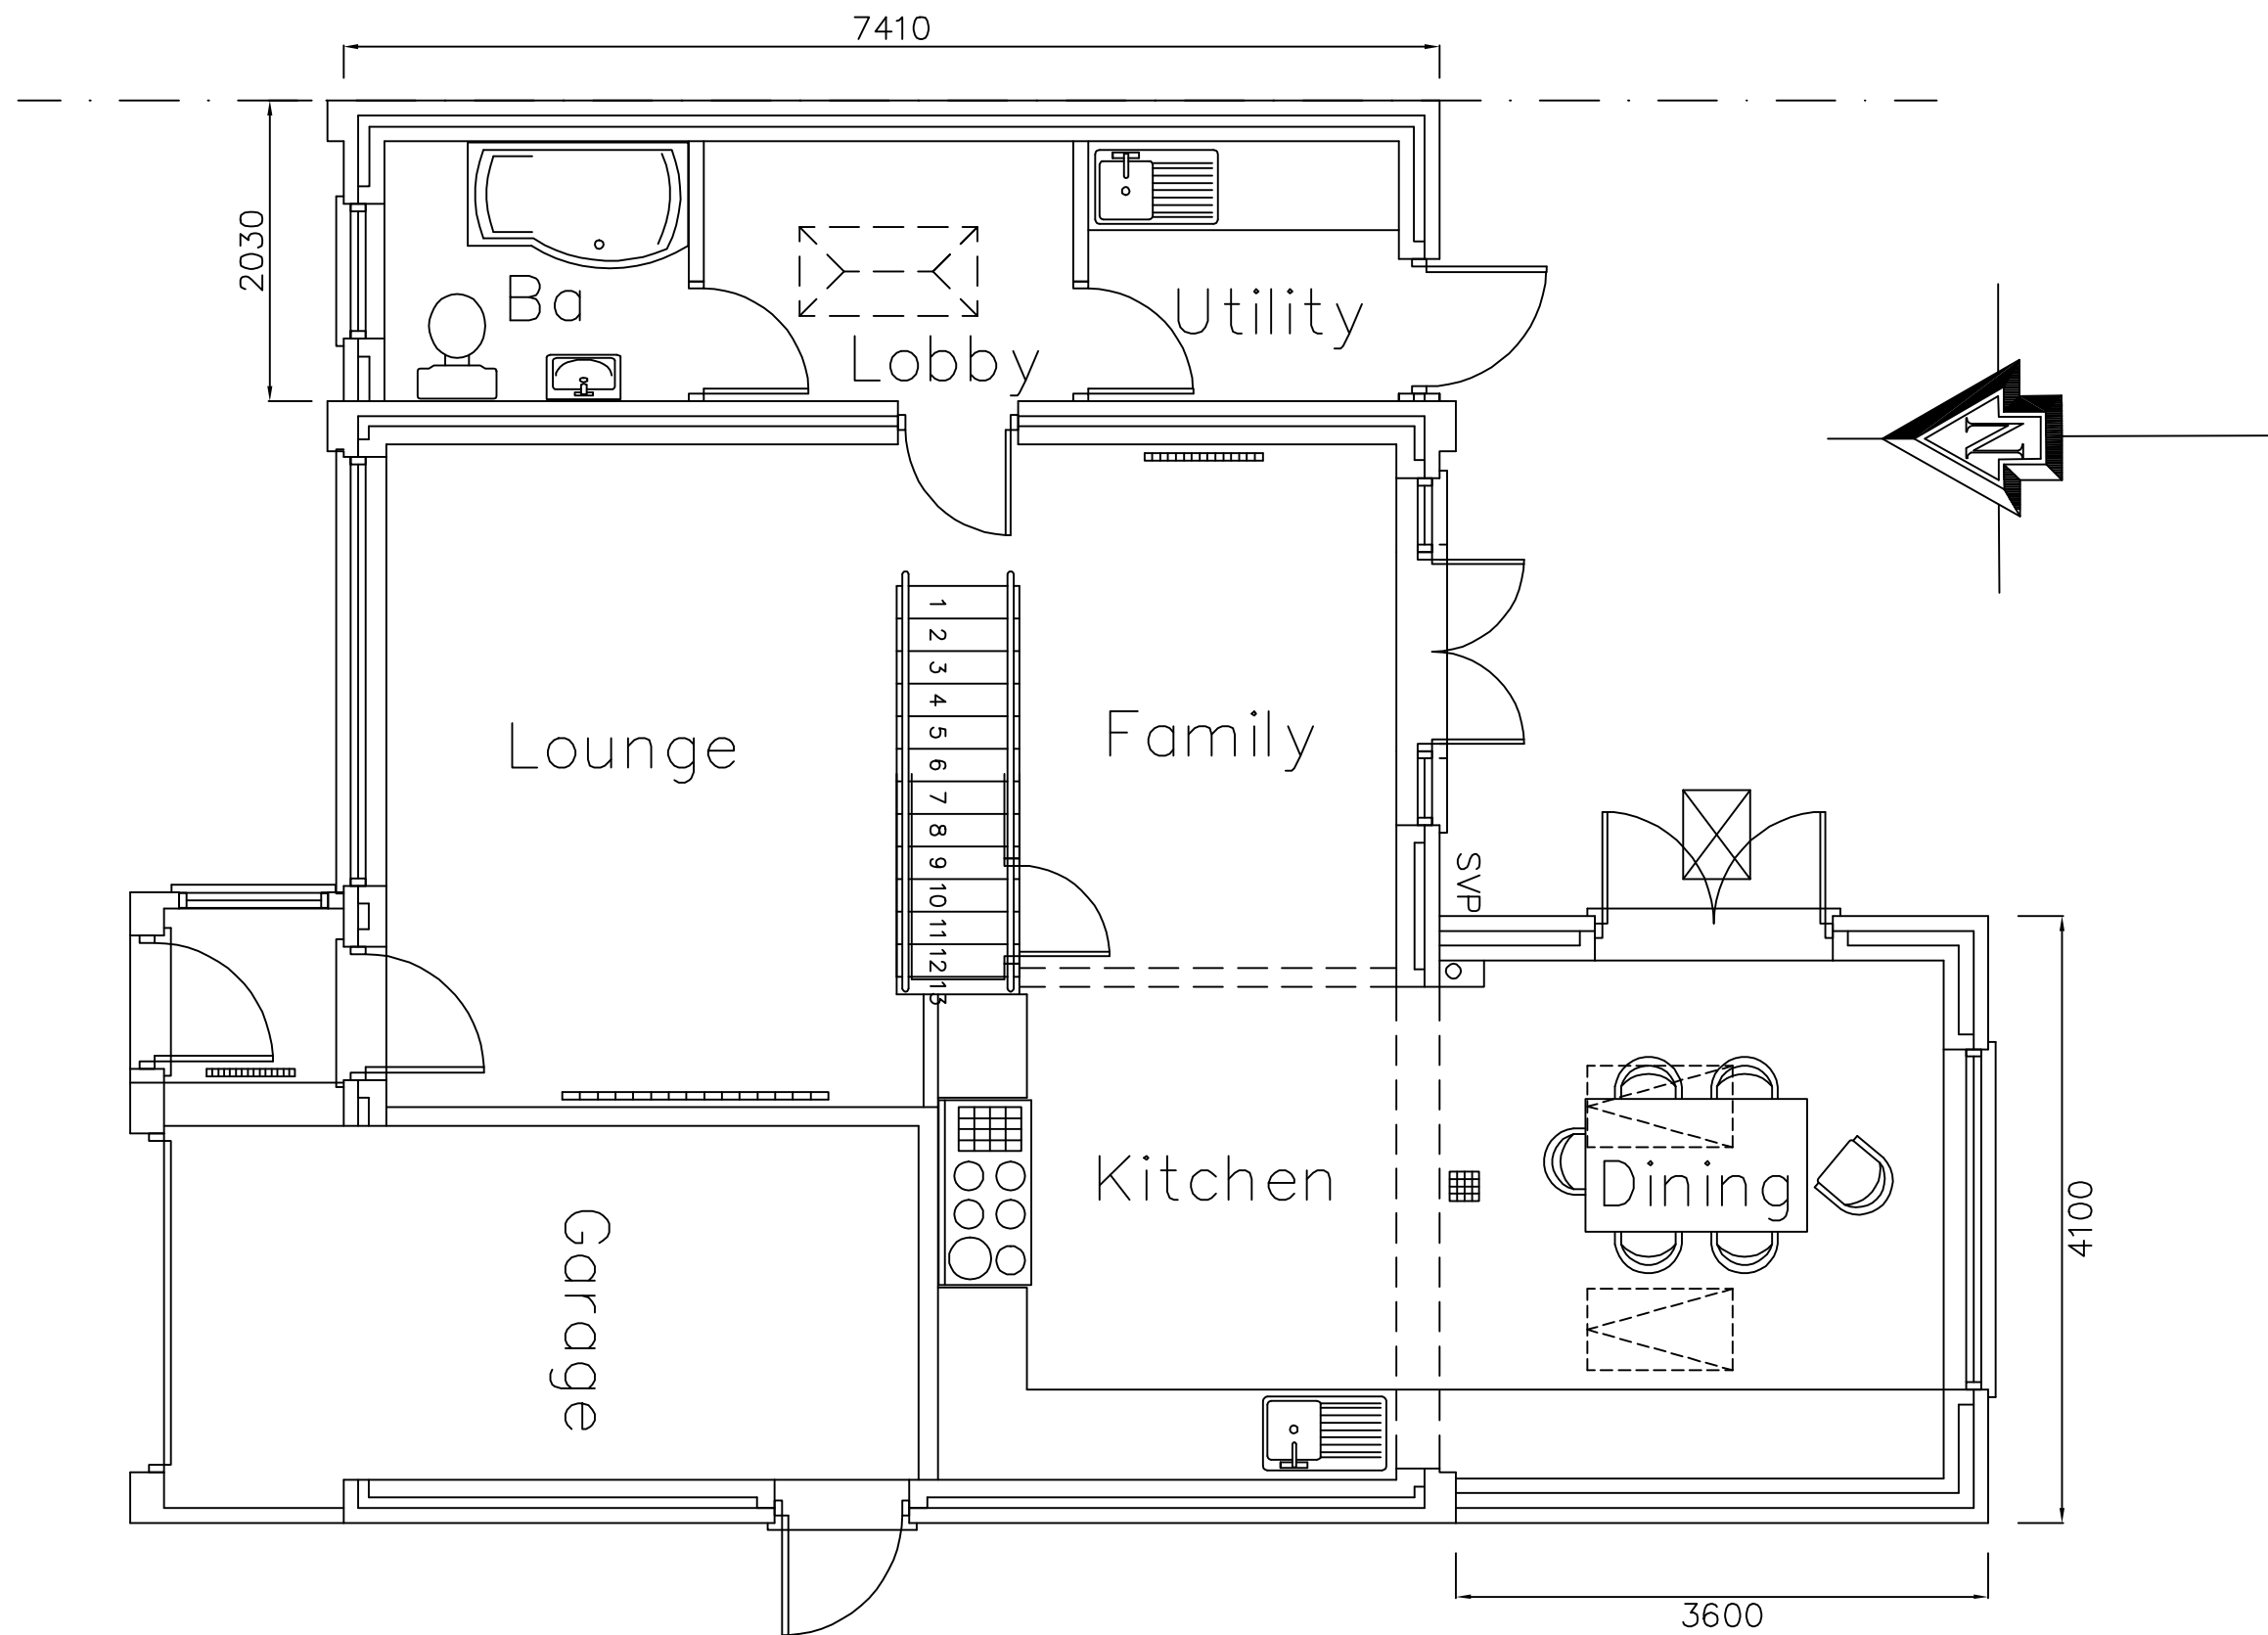

20 Cherrywood Gdns.  
Hayling Island  
PO11 9DE.  
metres

## PROPOSED PLAN

### Revisions

- A. Client Revisions 09/02/15
- B. Client Revisions 12/02/15
- C. Notation added. 16/02/15

Martin Critchley  
Chartered Architect  
7 North Street  
Havant, Hampshire, PO9 1PW  
023 92 474 919  
critchleyarchitect@hotmail.com

Scale A3 = 1:50  
Date 12/02/15  
Drawn JSC

1506-301<sup>C</sup>