


HAVANT BOROUGH
COUNCIL
11 FEB 2015
RECEIVED

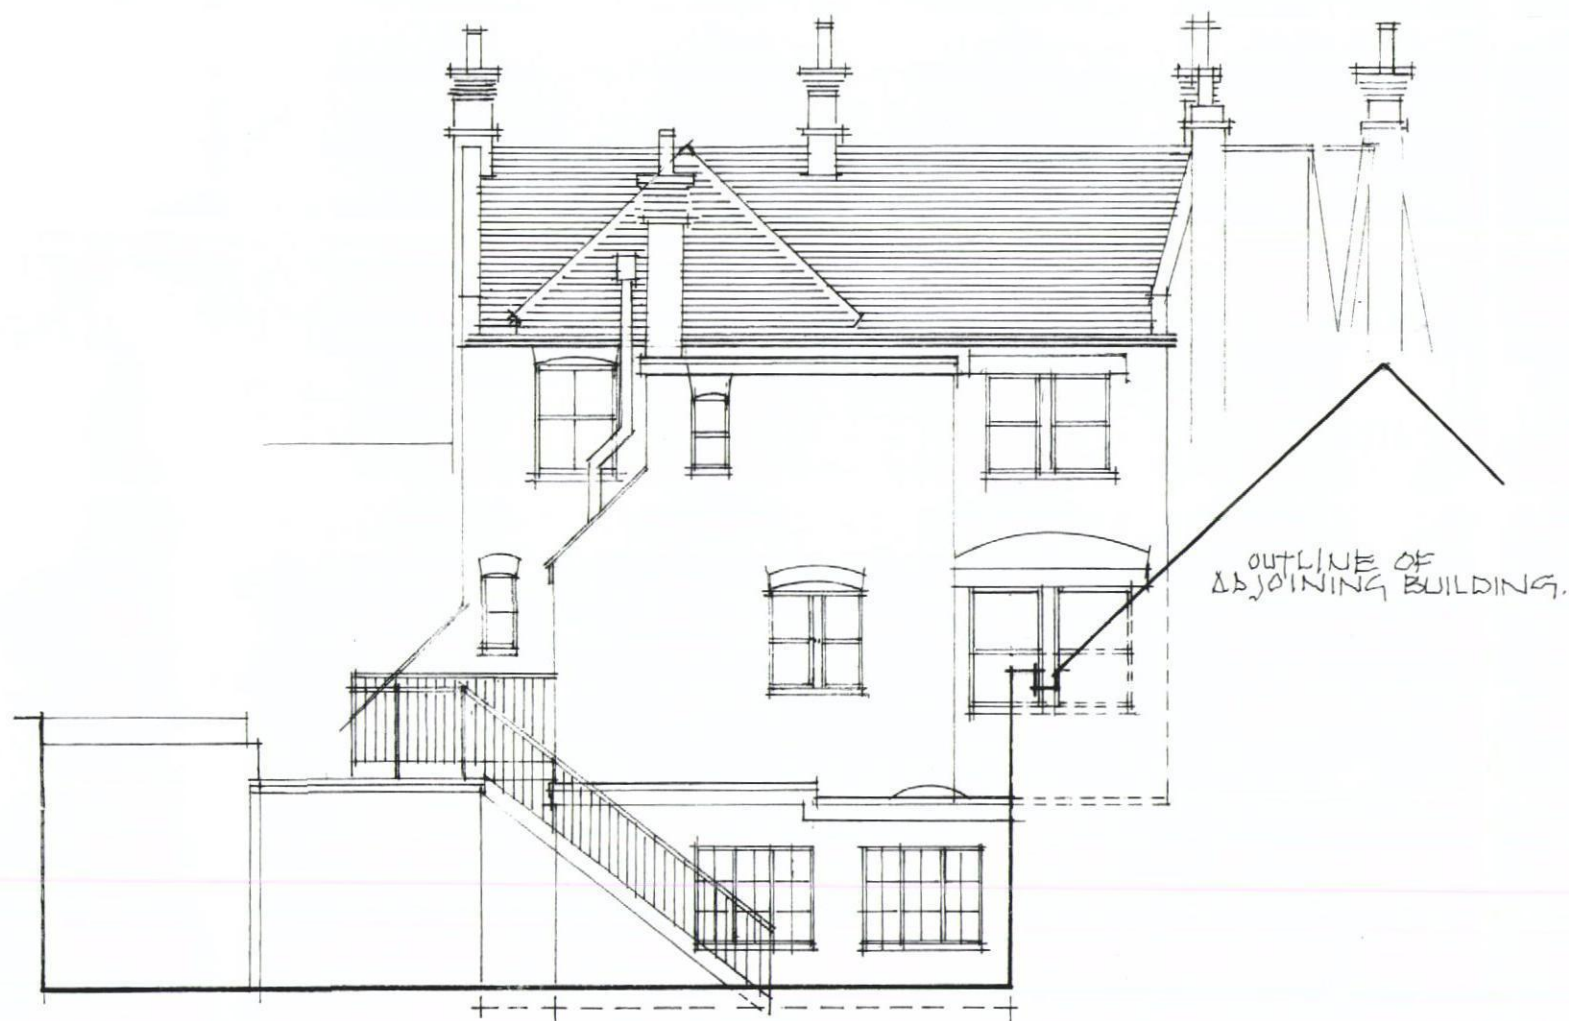

BACK ELEVATION

BACK ELEVATION AS EXISTING
30 HIGH STREET, EMSWORTH, HANTS.
GRAHAM NICOLS, BUILDING DESIGN TECHNOLOGY,

TEL/ 07990 522700

SCALE / 1:100
DATE / 12.04.2011
DWG.NP/02/110/TP.07