


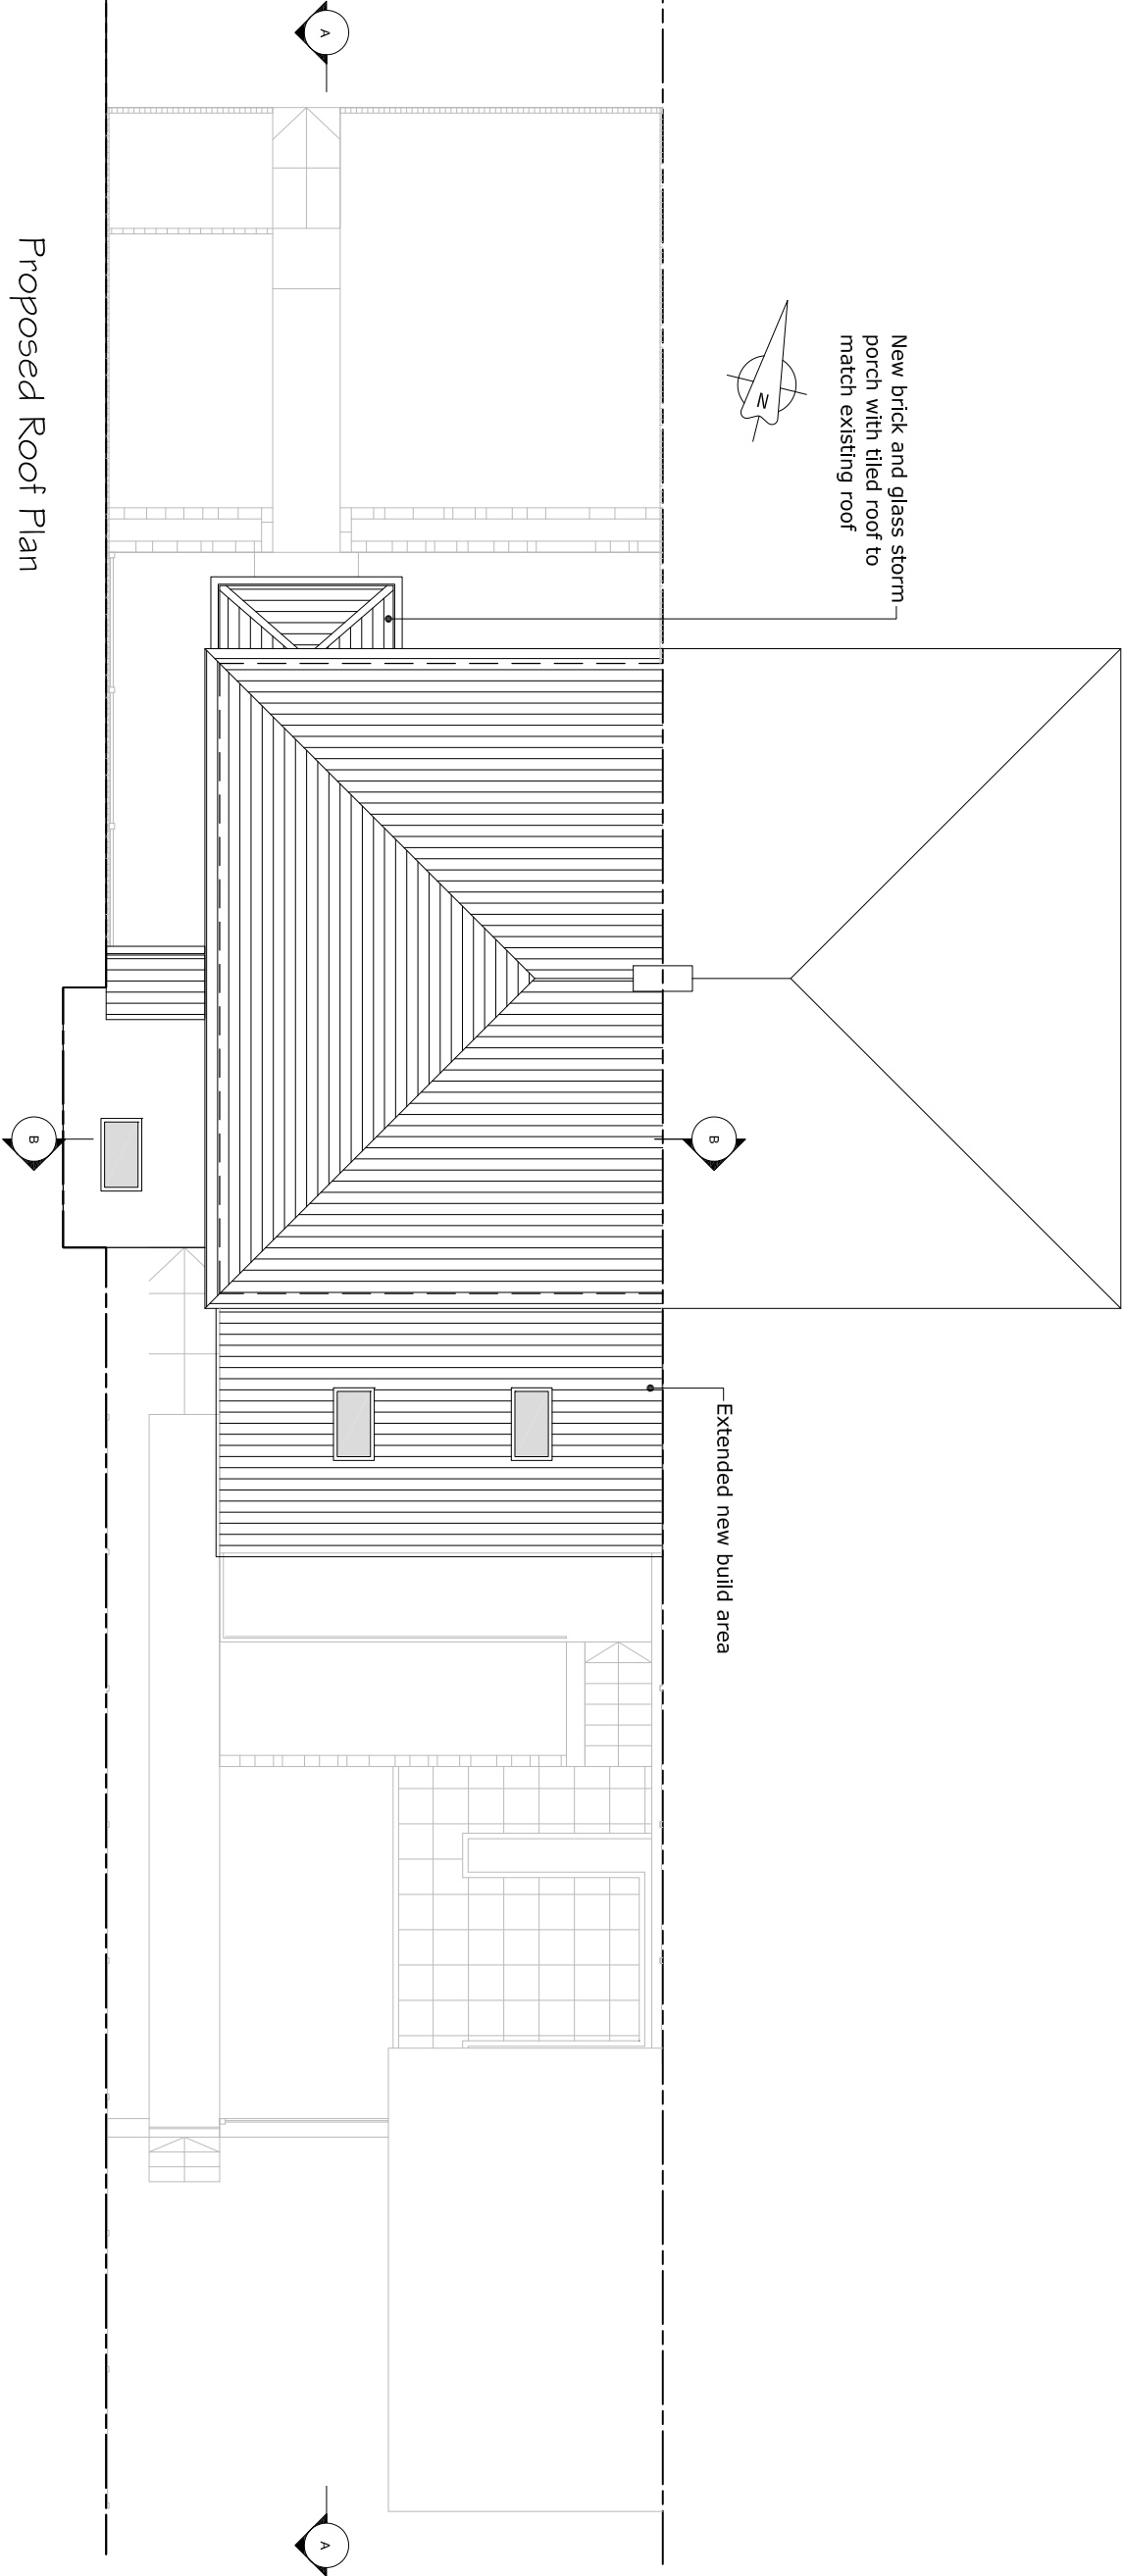

Proposed Roof Plan

Rev	Date	Description	By	PM	CLIENT Steve & Sue Plummer 22 Fortunes Way Havant, Hampshire PO9 <
-----	------	-------------	----	----	--