


HAVANT BOROUGH COUNCIL
15 JUN 2015
RECEIVED

PROPOSED ALTERATIONS TO NO 5 BURDALE DRIVE
HAYLING ISLAND, HAMPSHIRE, PO25 9PF.

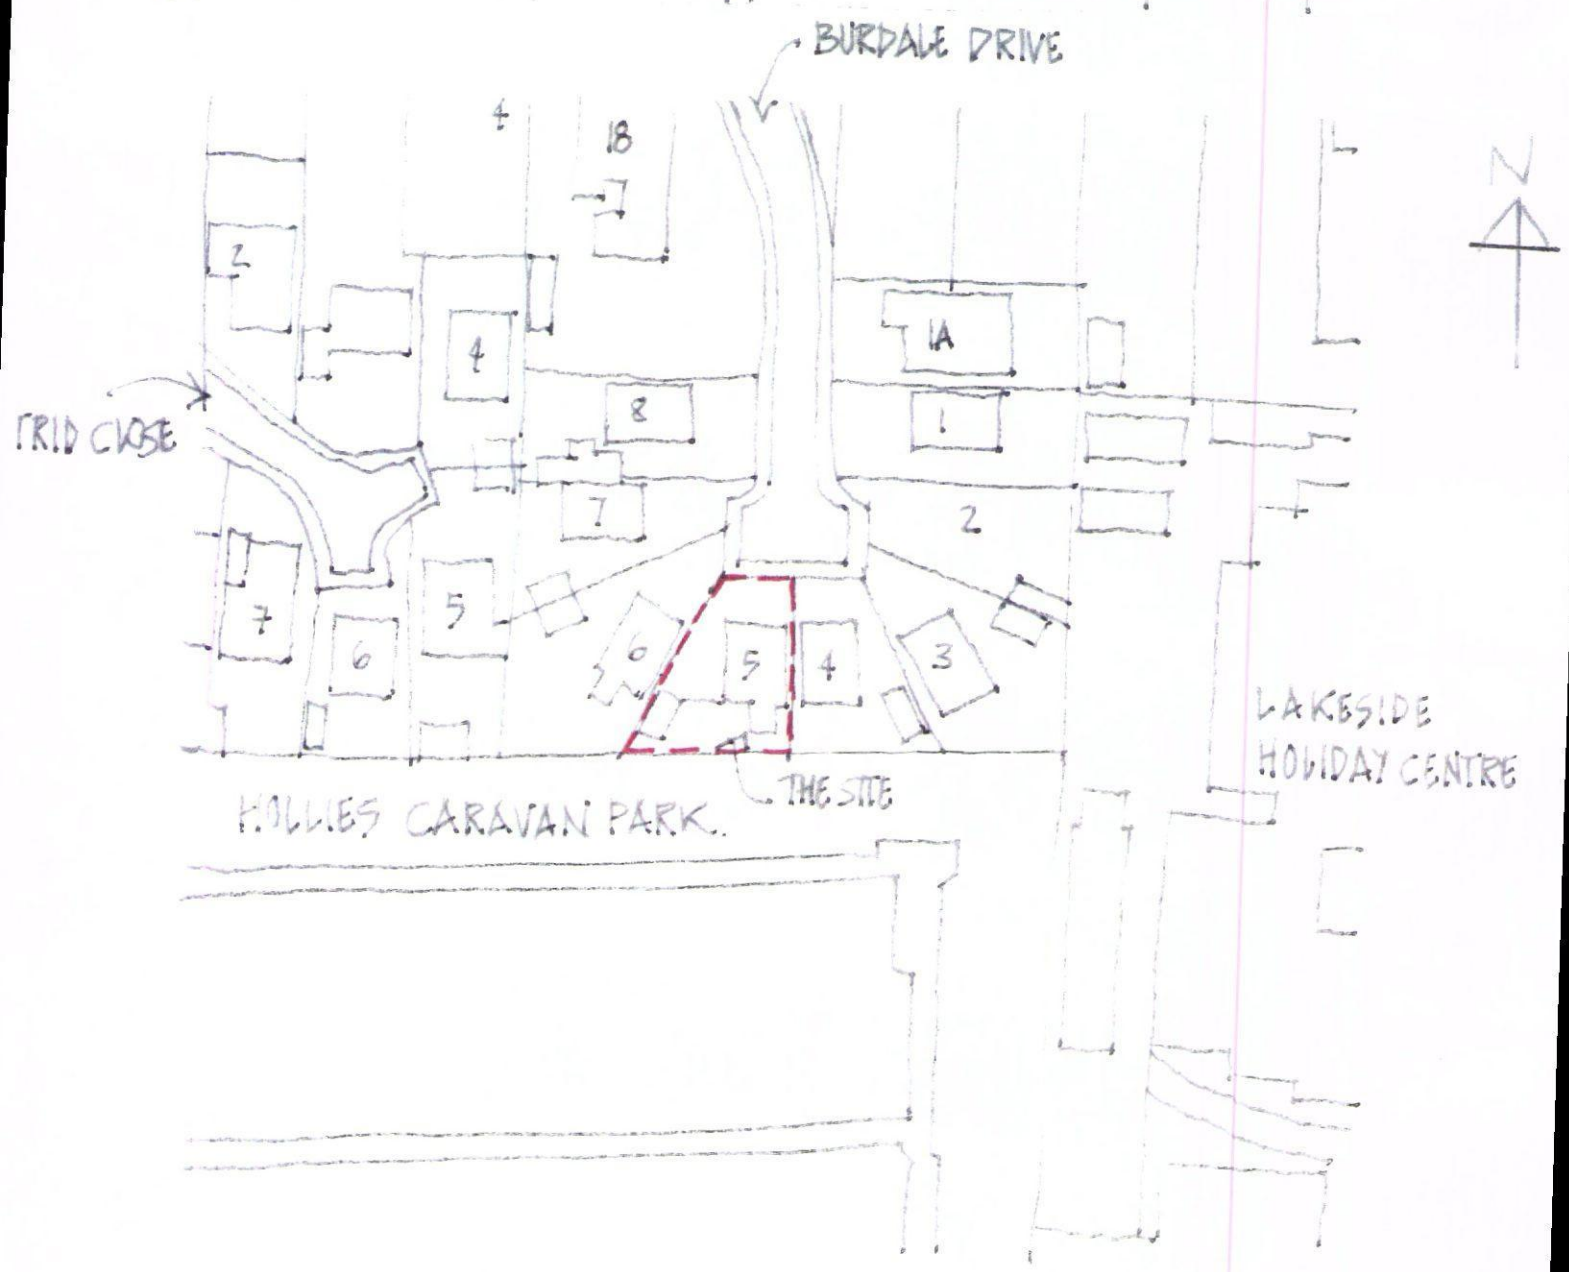

PROPOSED SITE LOCATION PLAN

SCALE 1:500 @ A4

0	1	2
---	---	---

METRES