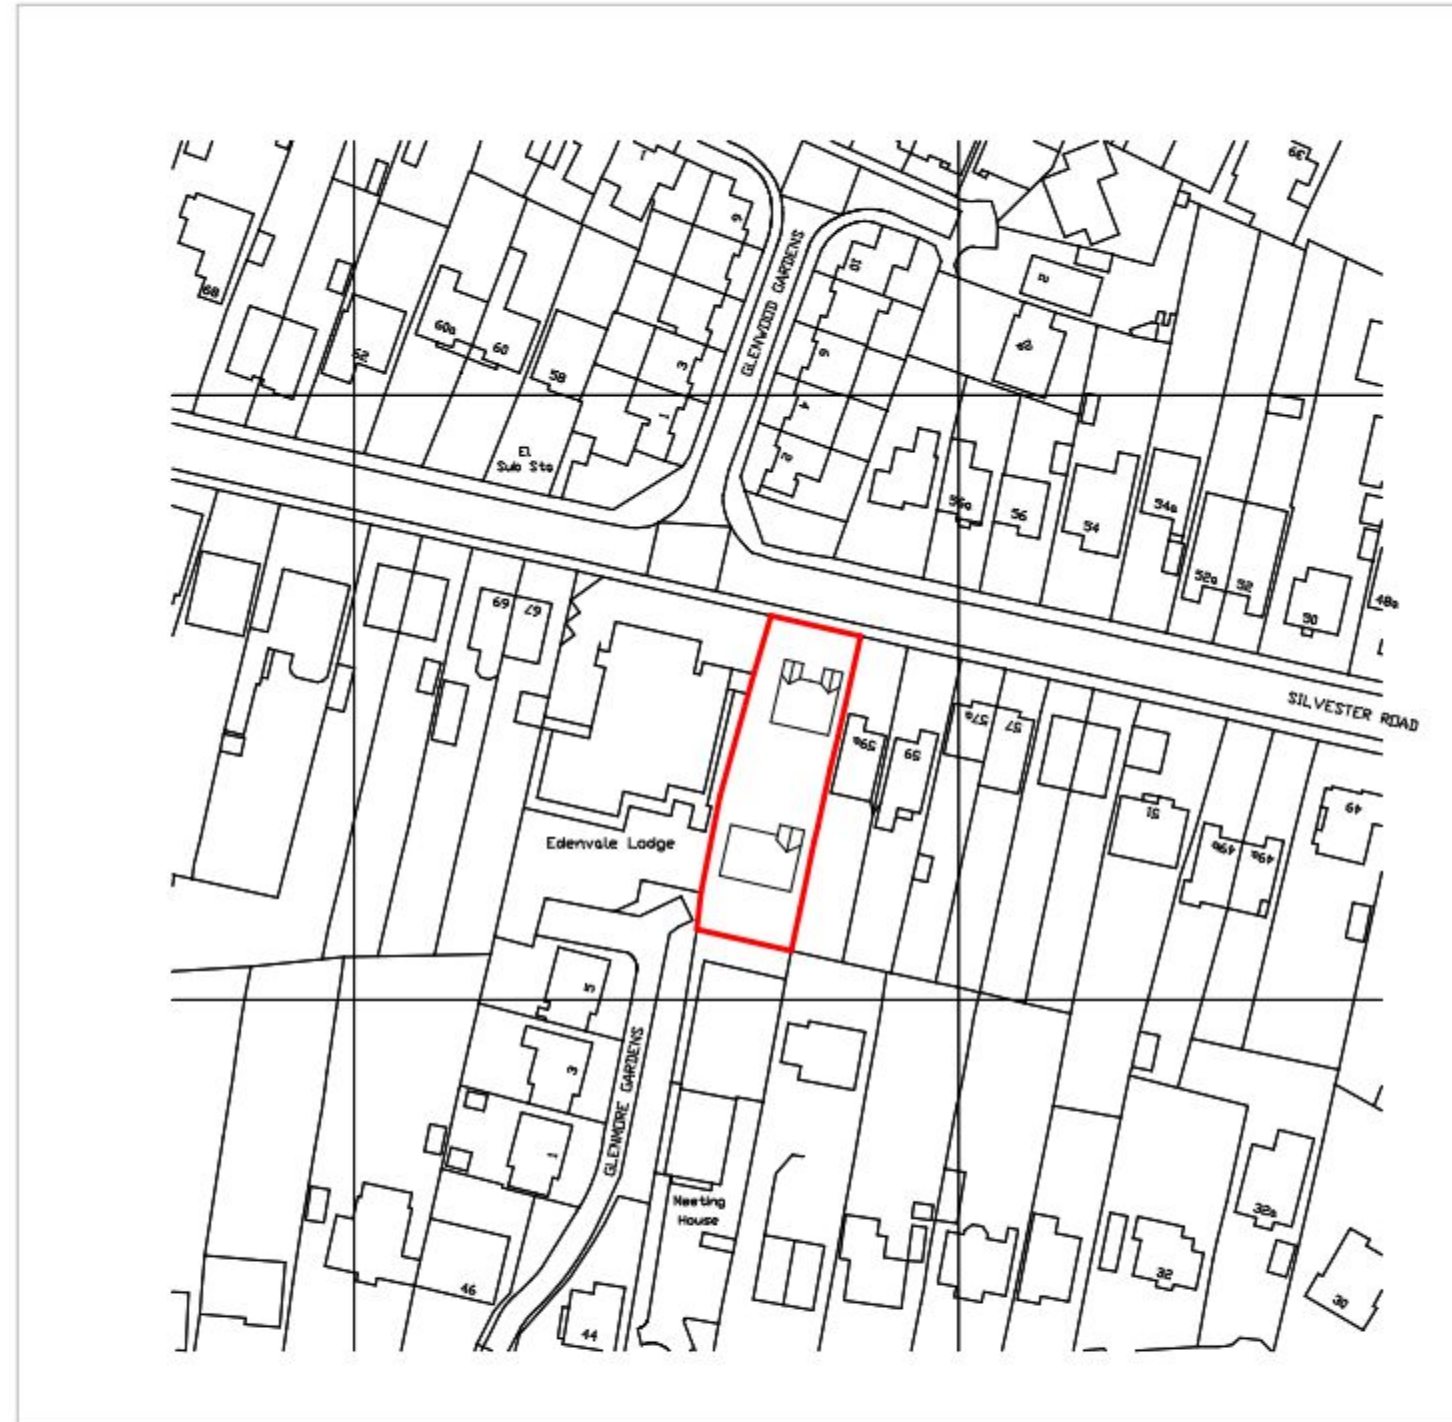



Licence Number 100031961

Copyright is reserved by The Town Planning Experts and is issued on the condition that it is not copied or disclosed by or to any unauthorised persons without prior consent in writing from The Town Planning Experts.

All dimensions to be checked on site.

All structural elements to be specified by a suitably qualified structural engineer.

REV	DESCRIPTION	DRAWN	DATE
-	Block Plan	JLR	28.05.05

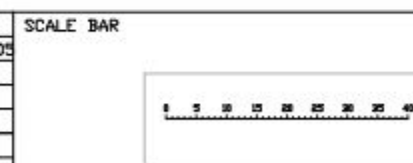

Drawing Ref	03 SILVRD
Scale at A1	Scale at A3
N/A	1:1250
Date	28 May 2015
Drawn by	JLR

Drawing Title
61 Silvester Road,
Waterlooville,
Hampshire,
PO8 8TJ

Tel 023 9252
3352
help@tpexpert.org
www.tpexpert.org