




Key

Land Ownership Boundary

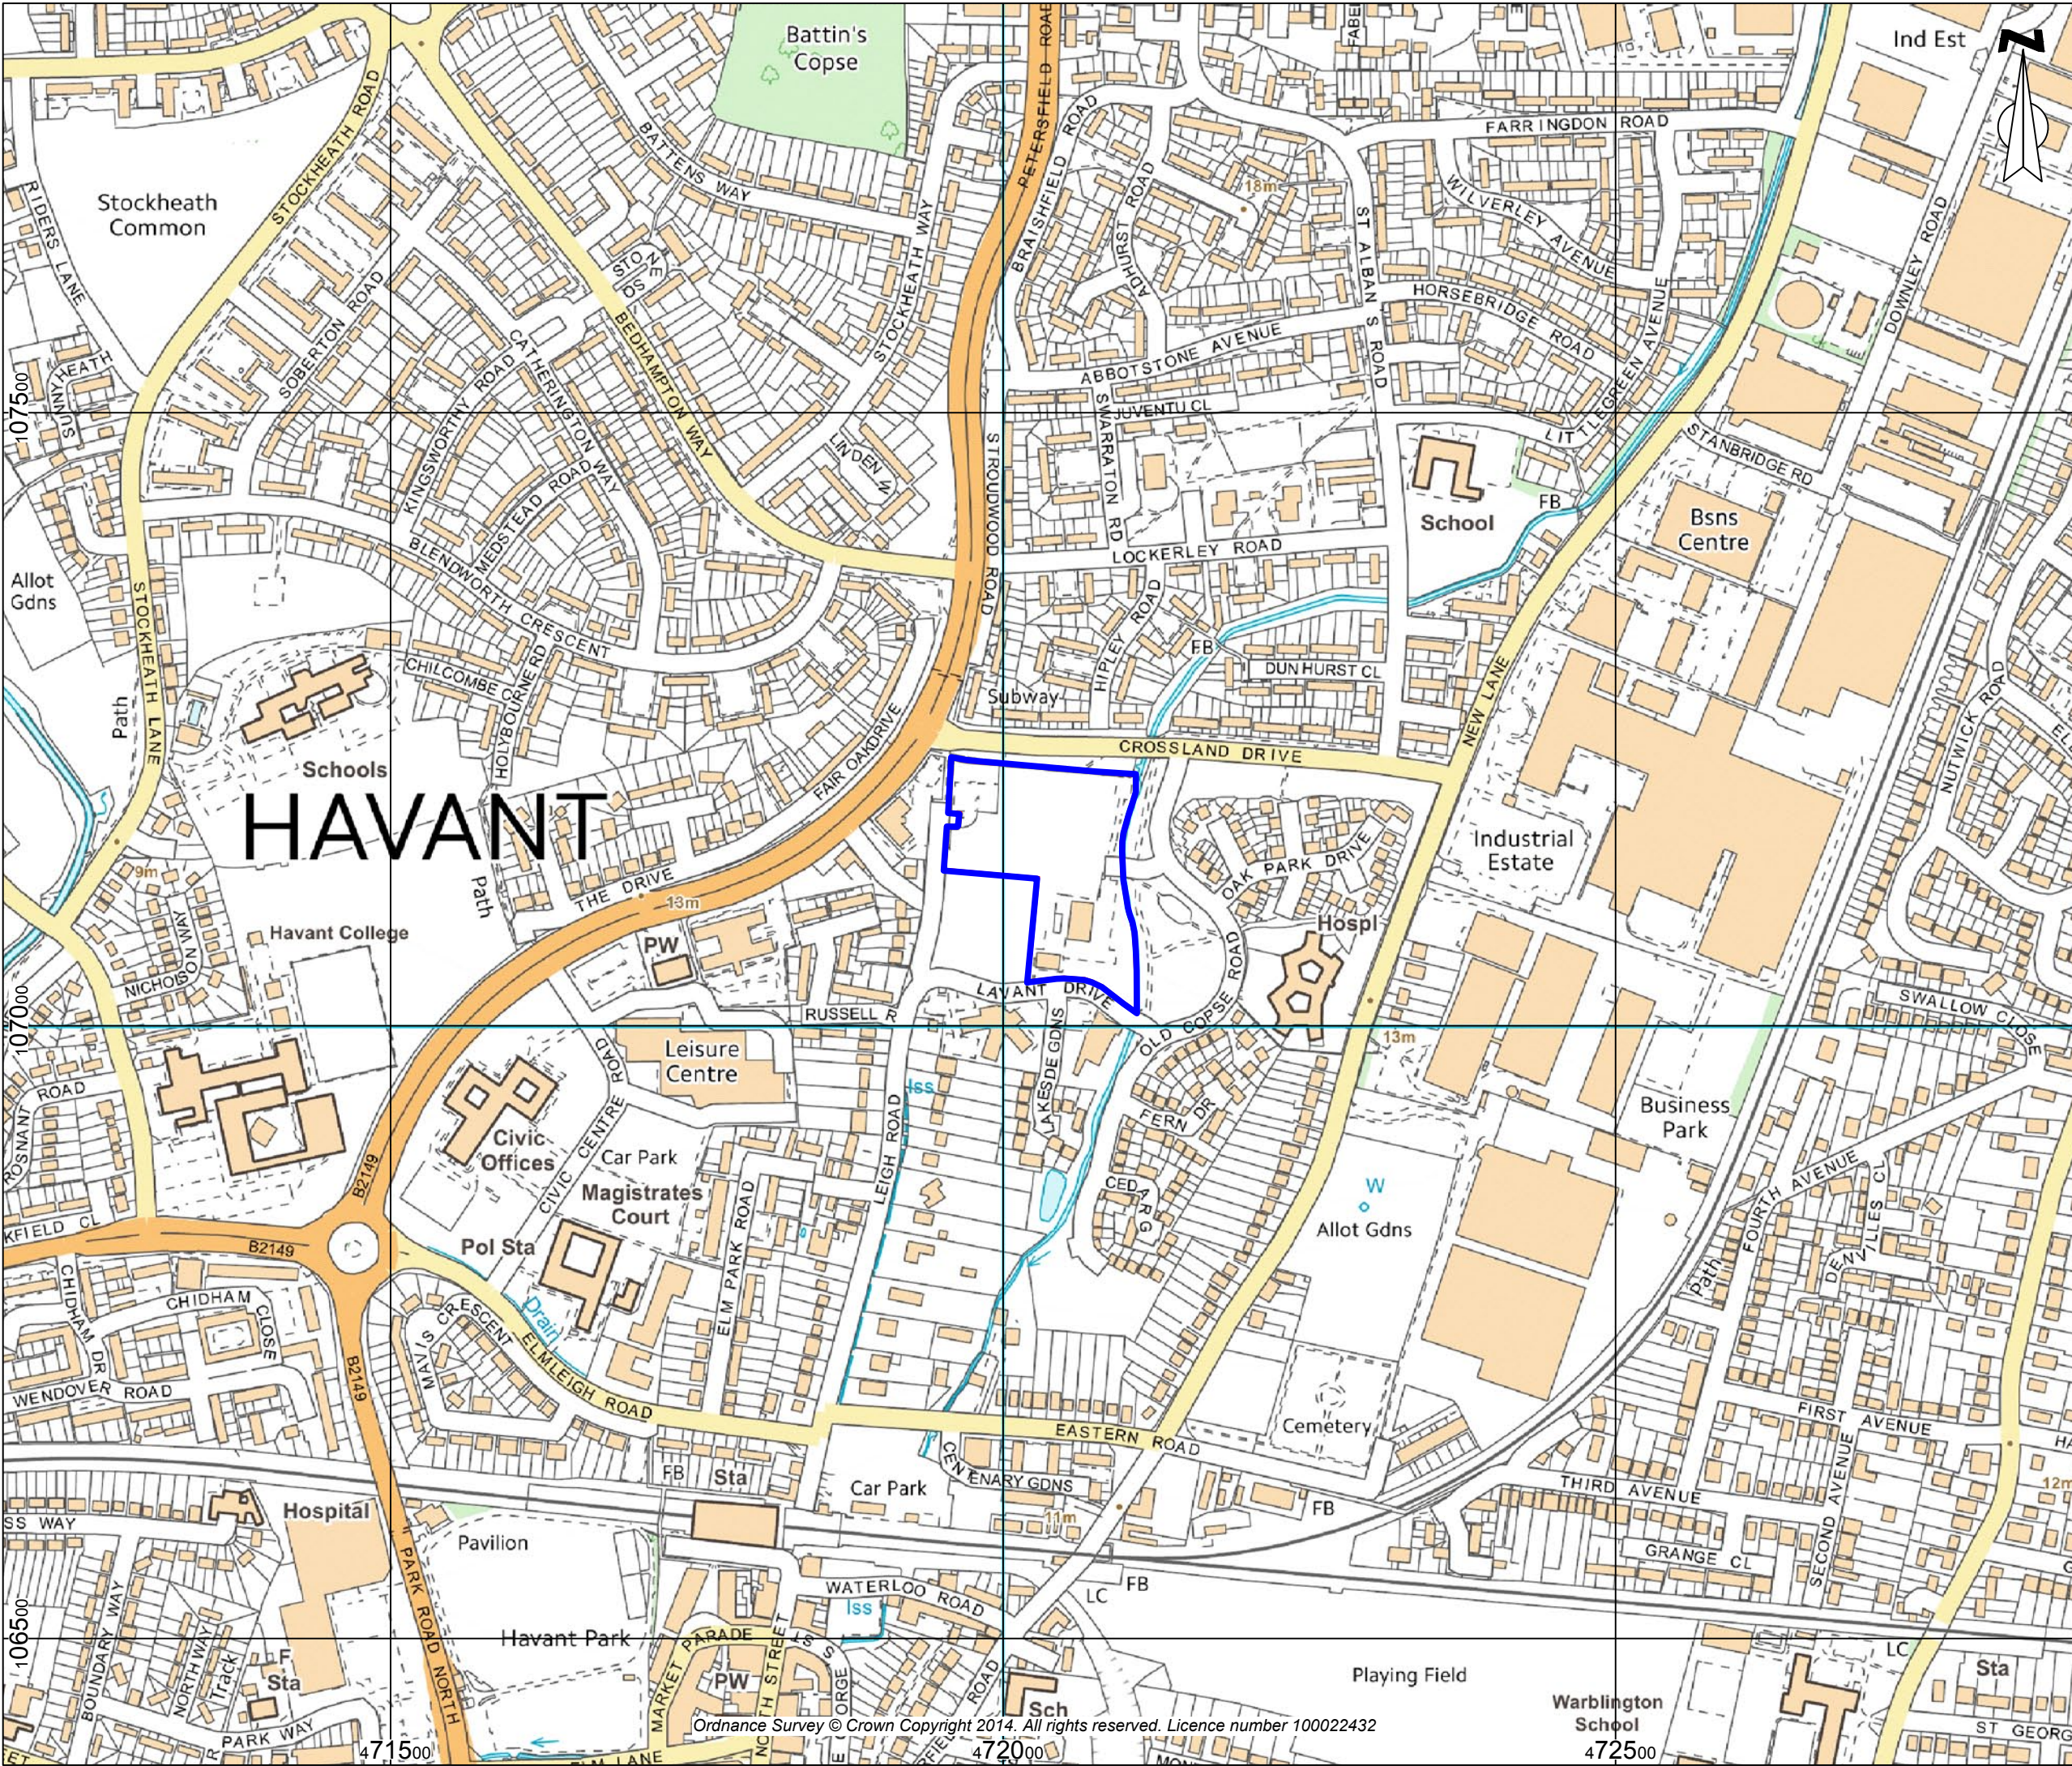

STEP Business Centre, Wortley Rd, Sheffield, S36 2UH

CLIENT:		Ashley House plc	
SCALE:		PROJECT REF:	
1:5,000@A3		CRM.1112.005	
DRAWN:		DATE:	
MG		Oct 2014	
CHECKED:		PROJECT:	
LS		Oak Park, Havant	
TITLE:		DRAWING NO:	
Site Boundary Plan		CRM.1112.005.D.002	