


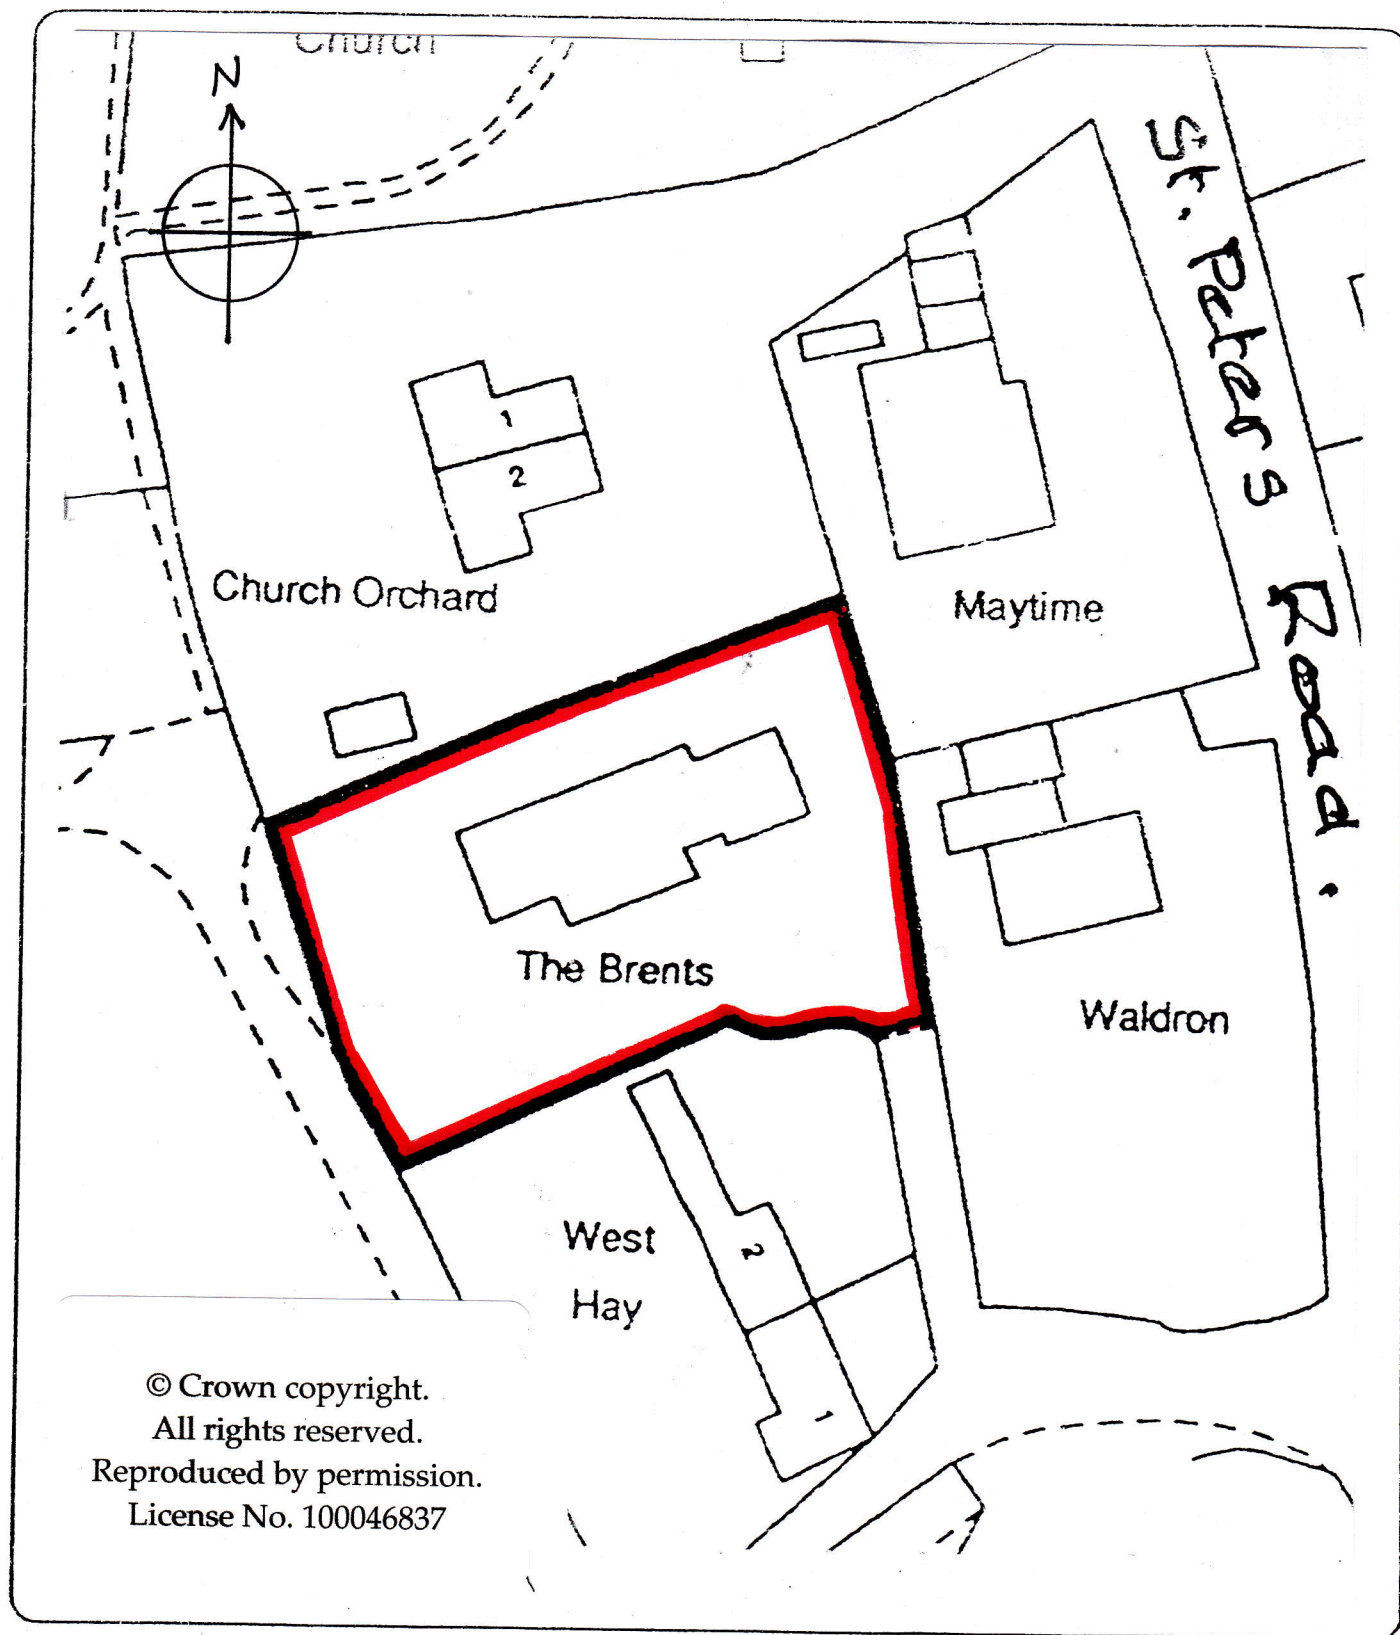

Martin Critchley
Chartered Architect
7 North Street
Havant, Hampshire, PO9 1PW
023 92 474 919
critchleyarchitect@hotmail.com

Date: 07/02/15

Scale: 1:500

Drawn: P.C.

Job

THE BRENTS, ST PETERS RD,
HAYLING ISLAND, POI ORT

Title

BLOCK PLAN

Job No.

1509

Drawing No.

202