



Department of Planning and
Development
Havant Borough Council
Public Service Plaza
Civic Centre Road
Havant
Hampshire
PO9 2AX

Developer Services
Southern Water
Sparrowgrove House
Sparrowgrove
Otterbourne
Hampshire
SO21 2SW

Tel: 0330 303 0119

Email: developerservices@southernwater.co.uk

Your Ref
APP/14/01267
Our Ref
PLAN-008327
Date
23/12/2014

Dear Sir

Proposal: Removal of existing conservatory and replacement with two-storey rear extension.

Site: 21 Linkenholt Way, Havant, PO9 4AR.

APP/14/01267

Thank you for your letter of 09/12/2014.

Please find attached a plan of the sewer records showing the approximate position of a public foul sewer within the site. The exact position of the public sewers must be determined on site by the applicant before the layout of the proposed development is finalised.

Please note:

- No development or new tree planting should be located within 3 metres either side of the centreline of the public sewer and all existing infrastructure should be protected during the course of construction works and
- No new soakaways should be located within 5 metres of a public sewer.

Due to changes in legislation that came in to force on 1st October 2011 regarding the future ownership of sewers it is possible that a sewer now deemed to be public could be crossing the above property. Therefore, should any sewer be found during construction works, an investigation of the sewer will be required to ascertain its condition, the number of properties served, and potential means of access before any further works commence on site.

The applicant is advised to discuss the matter further with Southern Water, Sparrowgrove House, Sparrowgrove, Otterbourne, Hampshire SO21 2SW (Tel: 0330 303 0119) or www.southernwater.co.uk.

Southern Water requires a formal application for a new connection to the public foul and surface water sewer to be made by the applicant or developer.

We request that should this application receive planning approval, the following informative is attached to the consent:


"A formal application for connection to the public sewerage system is required in order to service this development, Please contact Southern Water, Sparrowgrove House, Sparrowgrove, Otterbourne, Hampshire SO21 2SW (Tel: 0330 303 0119) or www.southernwater.co.uk".

Yours sincerely



Developer Services

SOUTHERN WATER

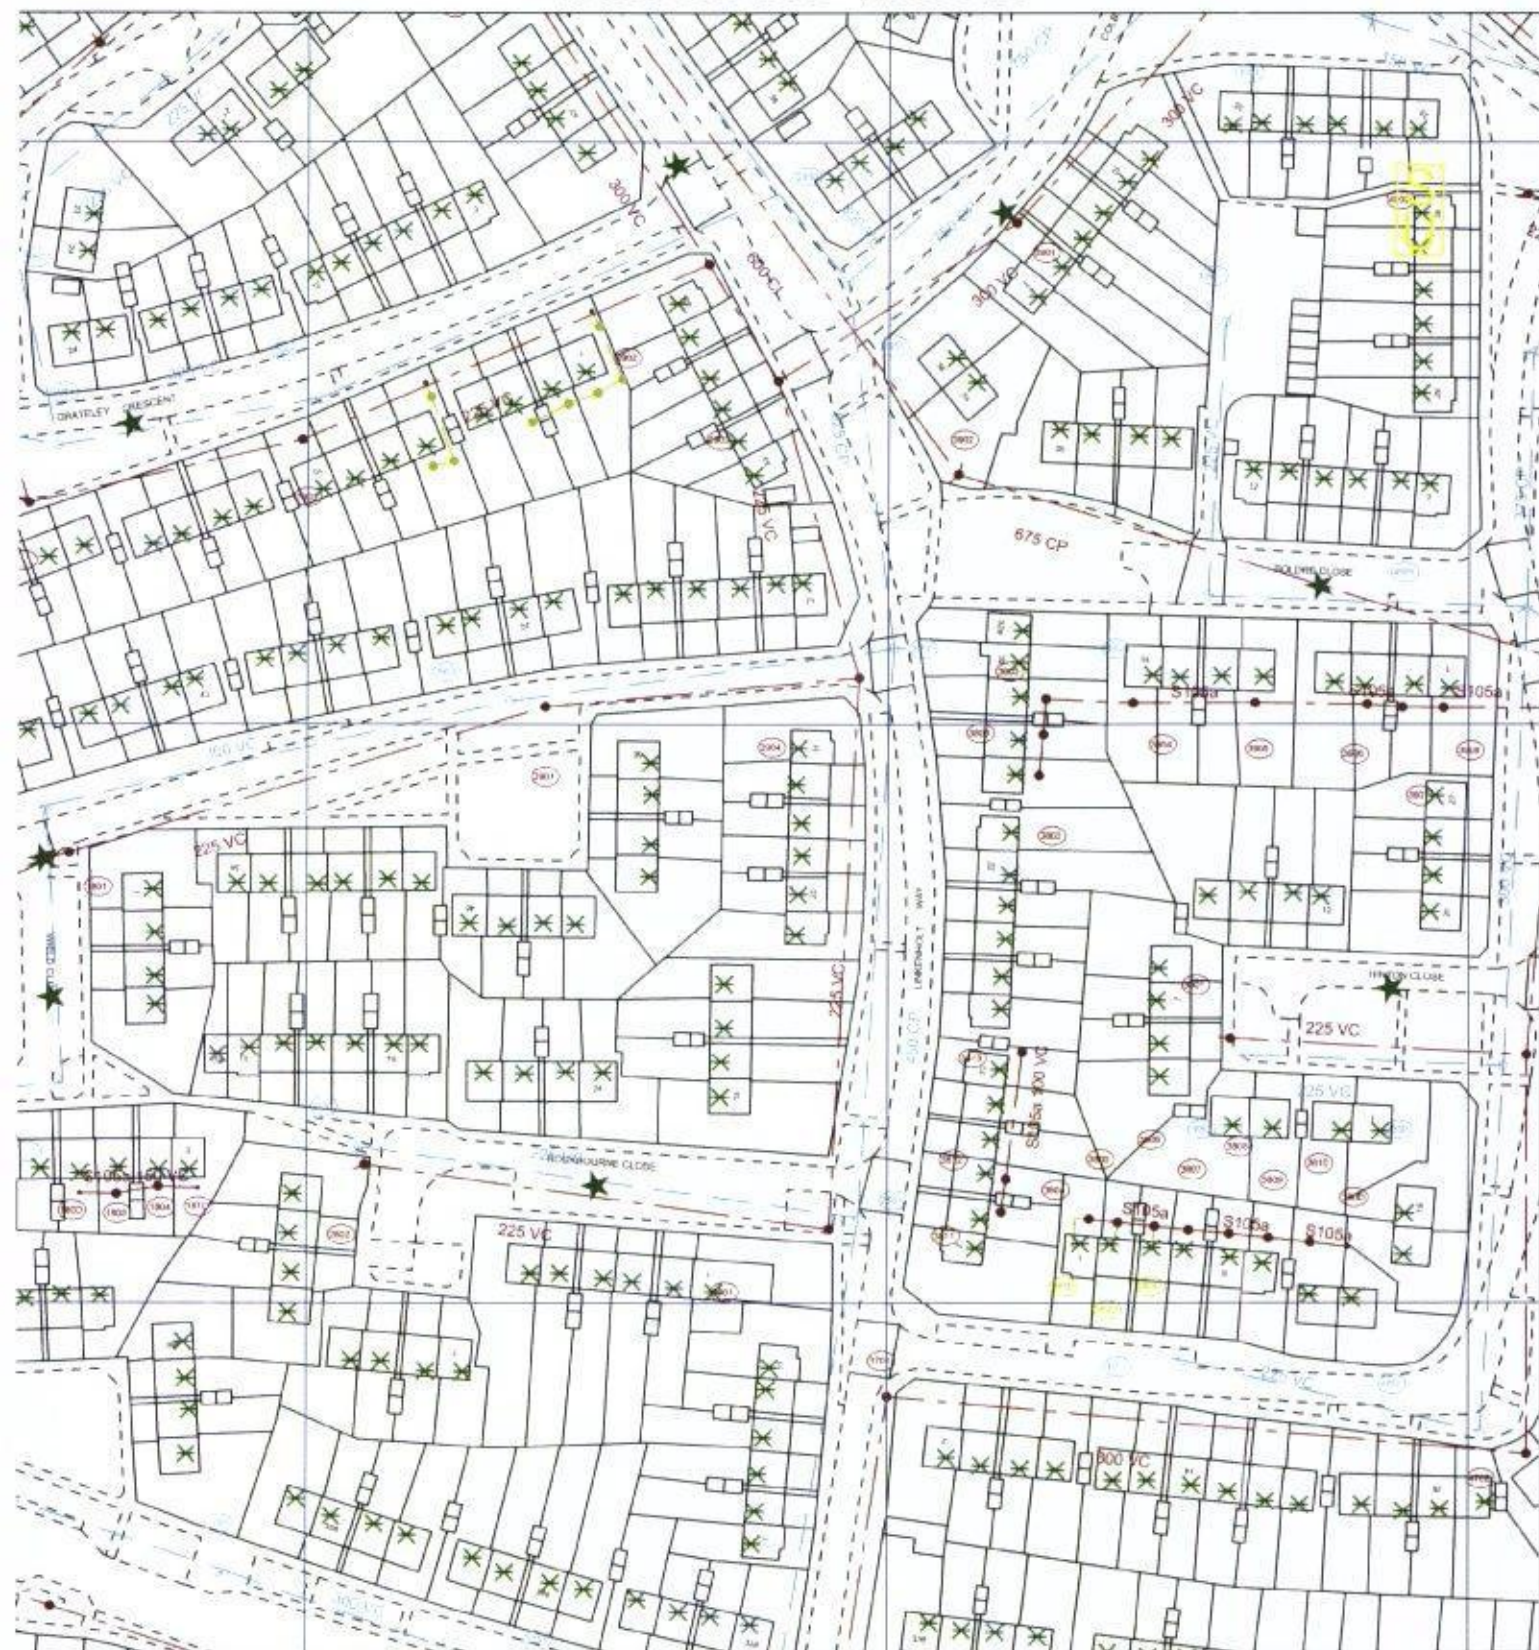

The positions of pipes shown in this plan are believed to be correct, but Southern Water Services Ltd accept no responsibility in the event of inaccuracies. The actual positions should be determined on site.

Based upon Ordnance Survey Digital Data with the permission of the controller of H.M.S.O. Crown Copyright Reserved Licence No. WU 298530

O.S. REF. SU7007NW

Scale: 1:1250

Screen Print

WARNING BAC pipes are constructed of Bonded Asbestos Cement

WARNING Unknown (UNS) materials may include Bonded Asbestos Cement

 Southern Water

Printed By: jayarar

Date: 23-12-2014

Southern Water MapGuide Browser

Requested By:

