

Unit 3 (59.25m²)
3 person flat

Living

Kitchen

Hall

Bath

st.

Bed 1

Bed 2

Unit 4 (50.0m²)

1 person loft apartment

Kitchen

Living

st.

Bath

Bed

void

original ridge line of demolished pitched roof

existing no. 5

blue/black riven slates (Eternit)

original ridge line of demolished pitched roof

multi red facing brickwork
glazed balustrading

separate application for no. 9
cream render

original ridge line of demolished pitched roof

original ridge line of demolished pitched roof

existing no. 5

separate application for no. 9

19.95


17.25

14.55


11.85

9.15

NORTH (REAR) ELEVATION

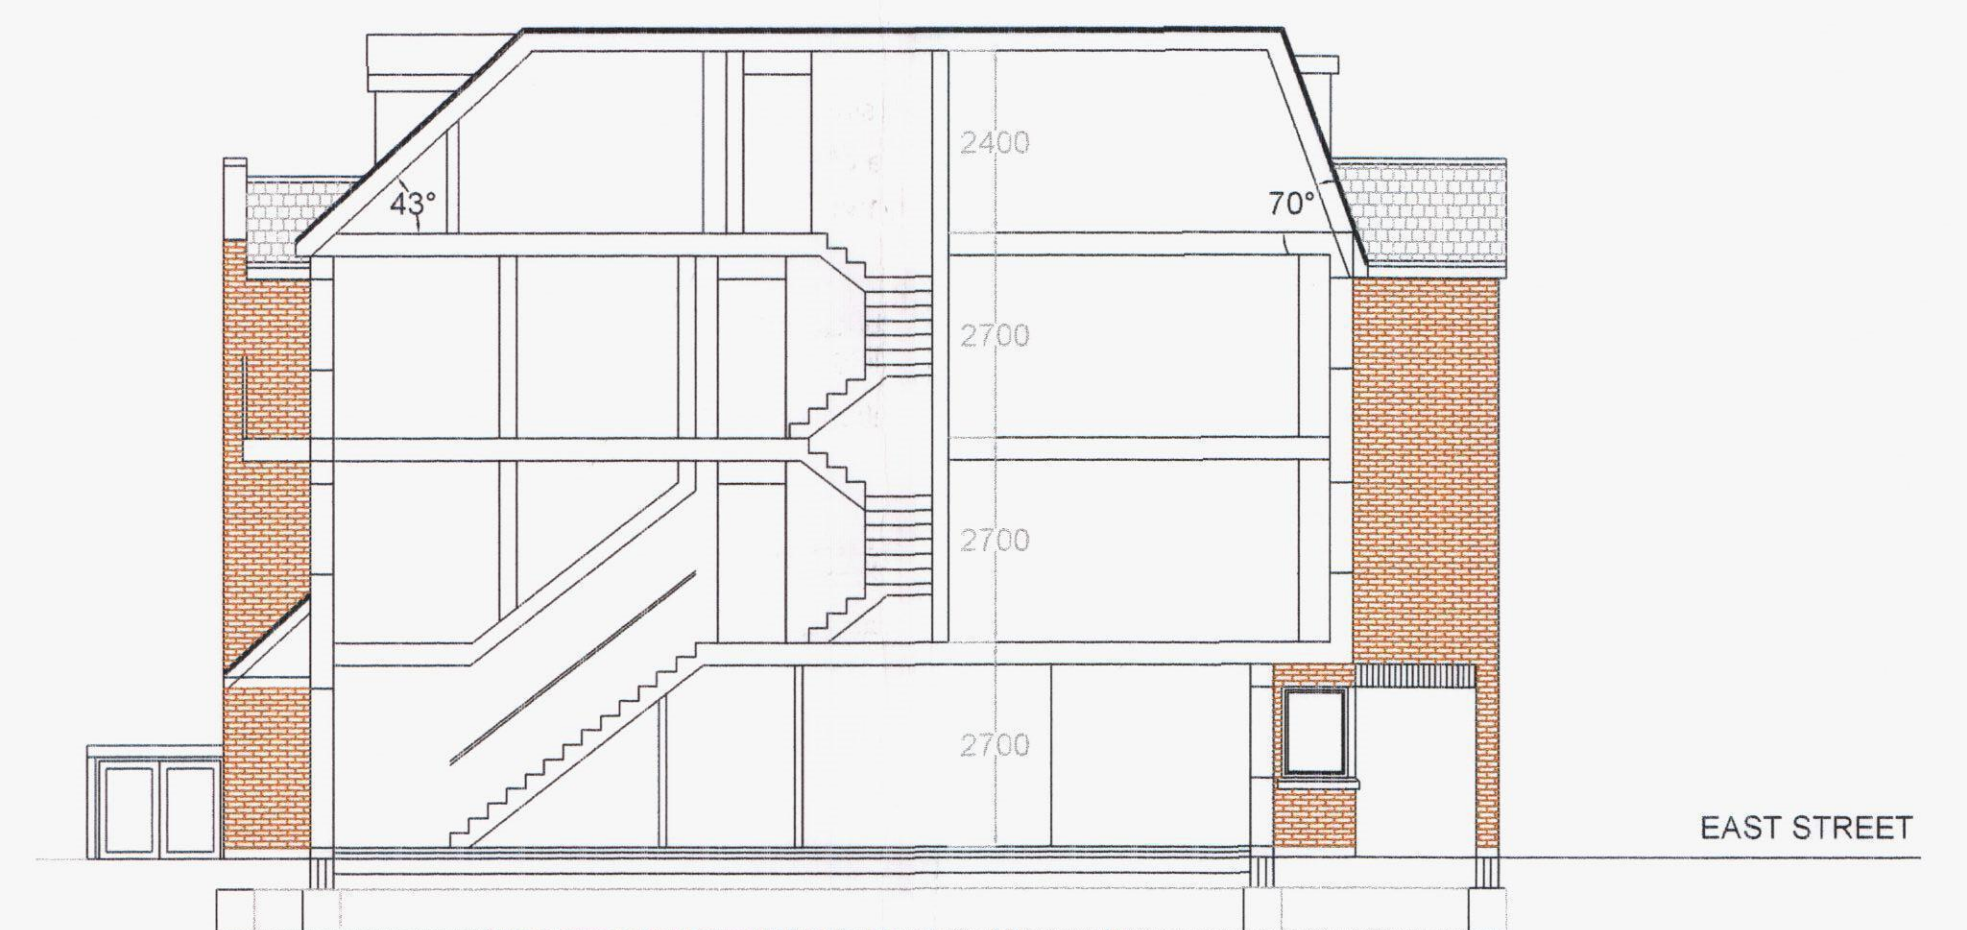

SECTION A-A

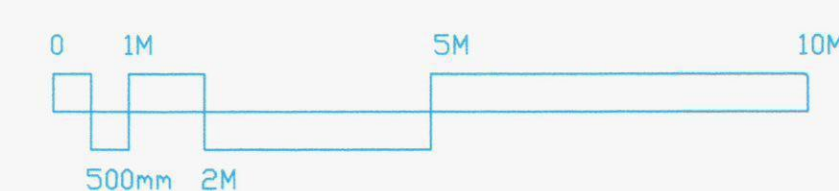

A	B	C	D	E	F	G
J	K	L	M	N	P	Q
S	T	U	V	W	X	Y



ARCHITECT

HAVANT
TEL 02392 483153 MOB. 07808 483362
E-MAIL: peter@paparchitects.co.uk