




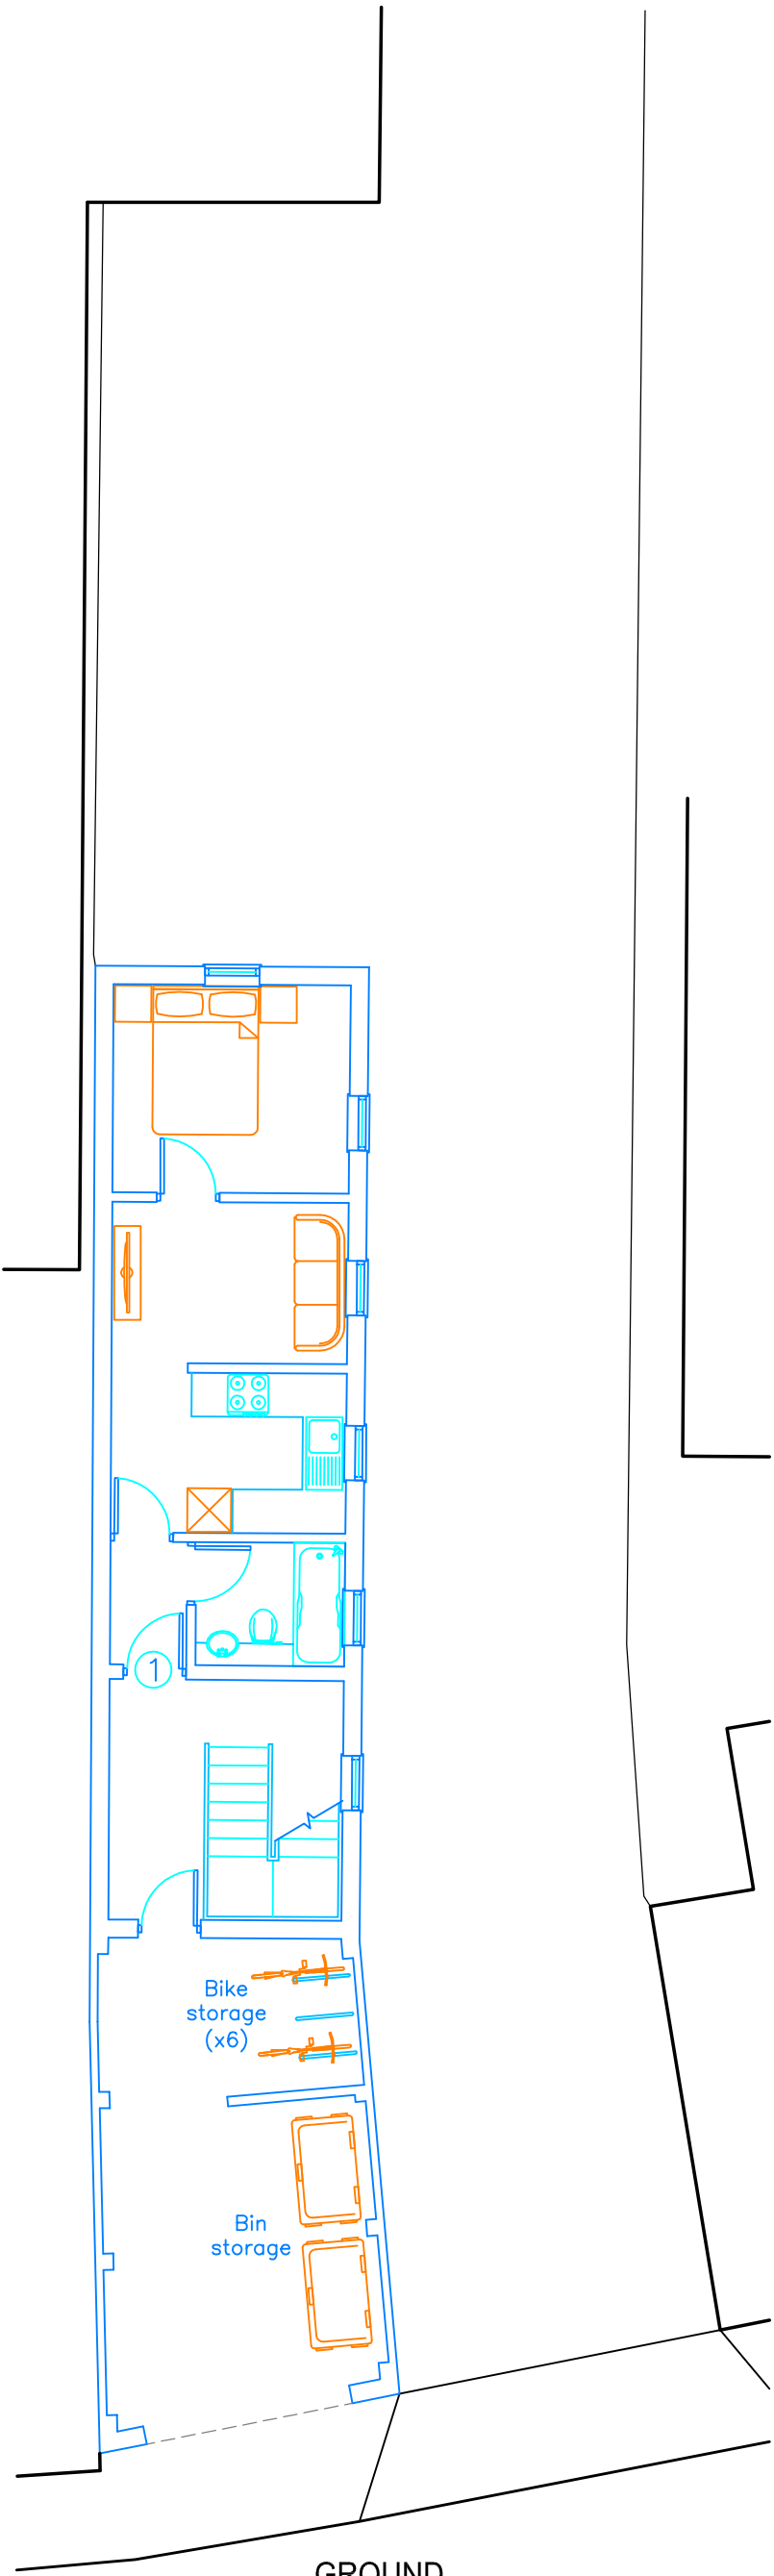


GROUND FLOOR

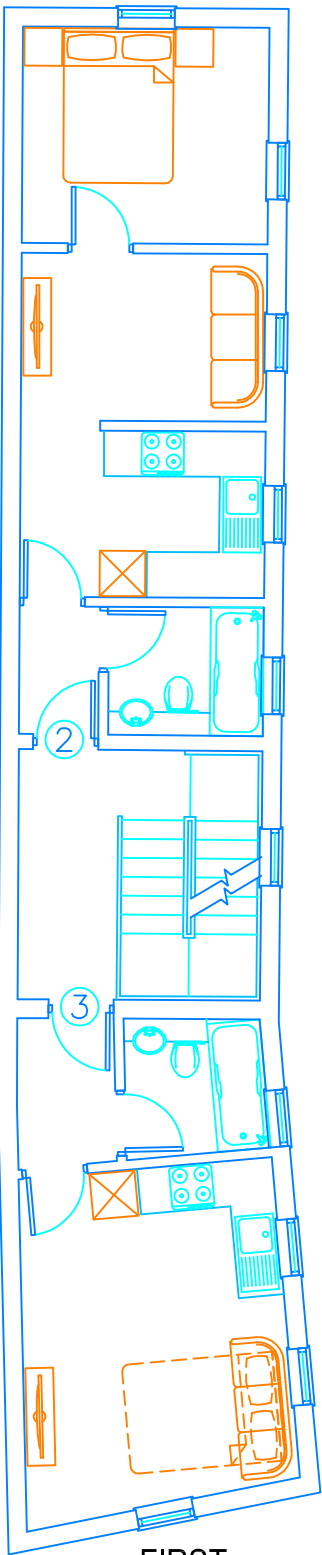

FIRST FLOOR

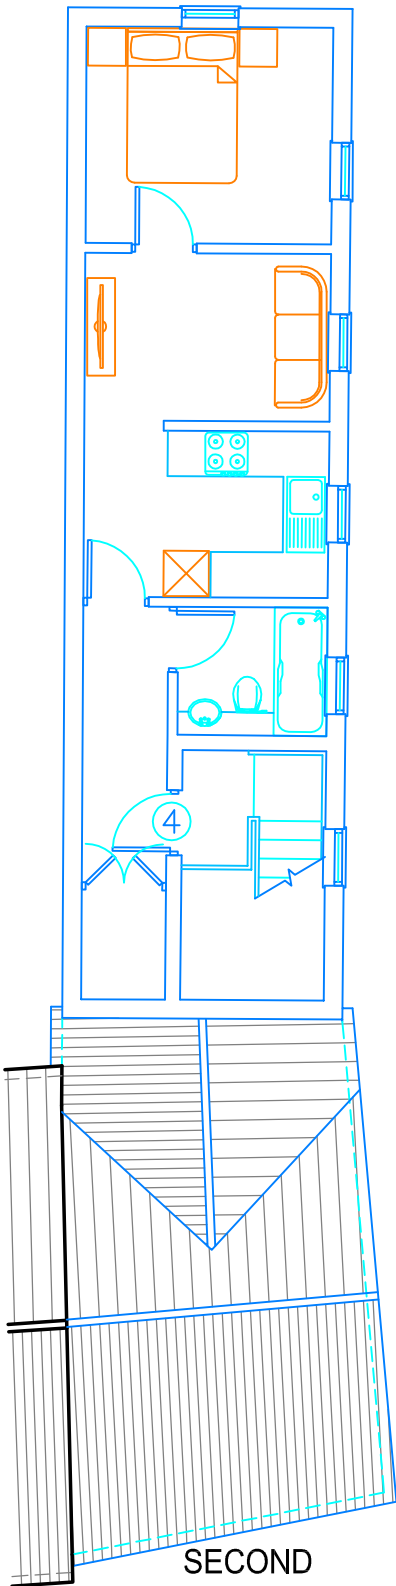

SECOND FLOOR

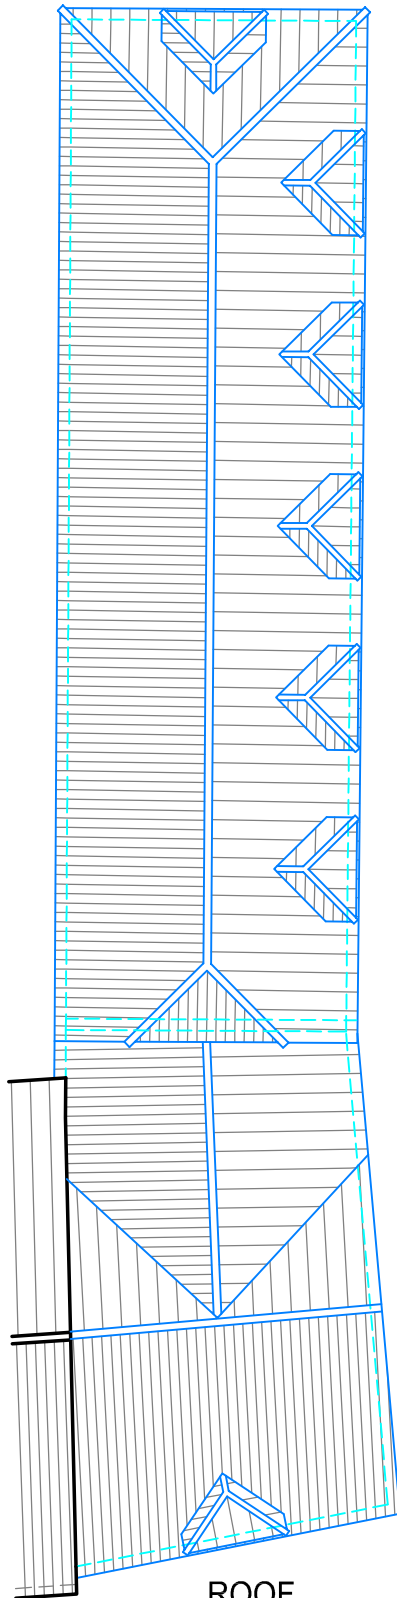

ROOF

K

NIGHT

ARCHITECTURAL

DESIGN

K.A.D. Ltd.

The Gatehouse, Admirals Wood

Salisbury Green

Southampton

SO31 7AT

m: 07801 346 479

t: 01489 660 194

e: ian@k-a-d.co.uk

Client
CLIFF HARRIES

Project
**10a THE PALLANT
HAVANT, HAMPSHIRE
PO9 1BE**

Drawing
**PROPOSED CONVERSION TO
4NO. RESIDENTIAL UNITS**

Scale
1:100@A3

Date
SEP 14

Project no.	Sequential	Bldg/Floor	Detail	Rev
KAD	03	A	PR2	.

023 9237 7800



**HOLLOWAY
ILIFFE &
MITCHELL**

www.hi-m.co.uk