


GENERAL NOTES

This scheme is subject to Town Planning and all other necessary consents. Dimensions, areas and levels where given are only approximate and subject to site survey. All dimensions are to be checked on site. Do not scale other than for Planning purposes. This drawing is to be read in conjunction with all relevant consultants' and/or specialists' working documents and any reports or written advice to be submitted to the architects before the affected work commences. All queries relating to design of foundations, floor slabs and any structural elements are to be referred to the structural engineering consultant for resolution. All feasibility studies are subject to full site survey. The workmanship of all relevant trades and building operations shall conform with the provisions of the British Standard (BS) 8000:1989 parts 1-15 inclusive.

All design and construction is to be in accordance with the Construction, Design and Management Regulations 2007

NOTES

DRAWING TO BE VIEWED IN CONJUNCTION WITH PROPOSED FENCE LOCATION PLAN, DRAWING CHQ.08.8455-PL117.

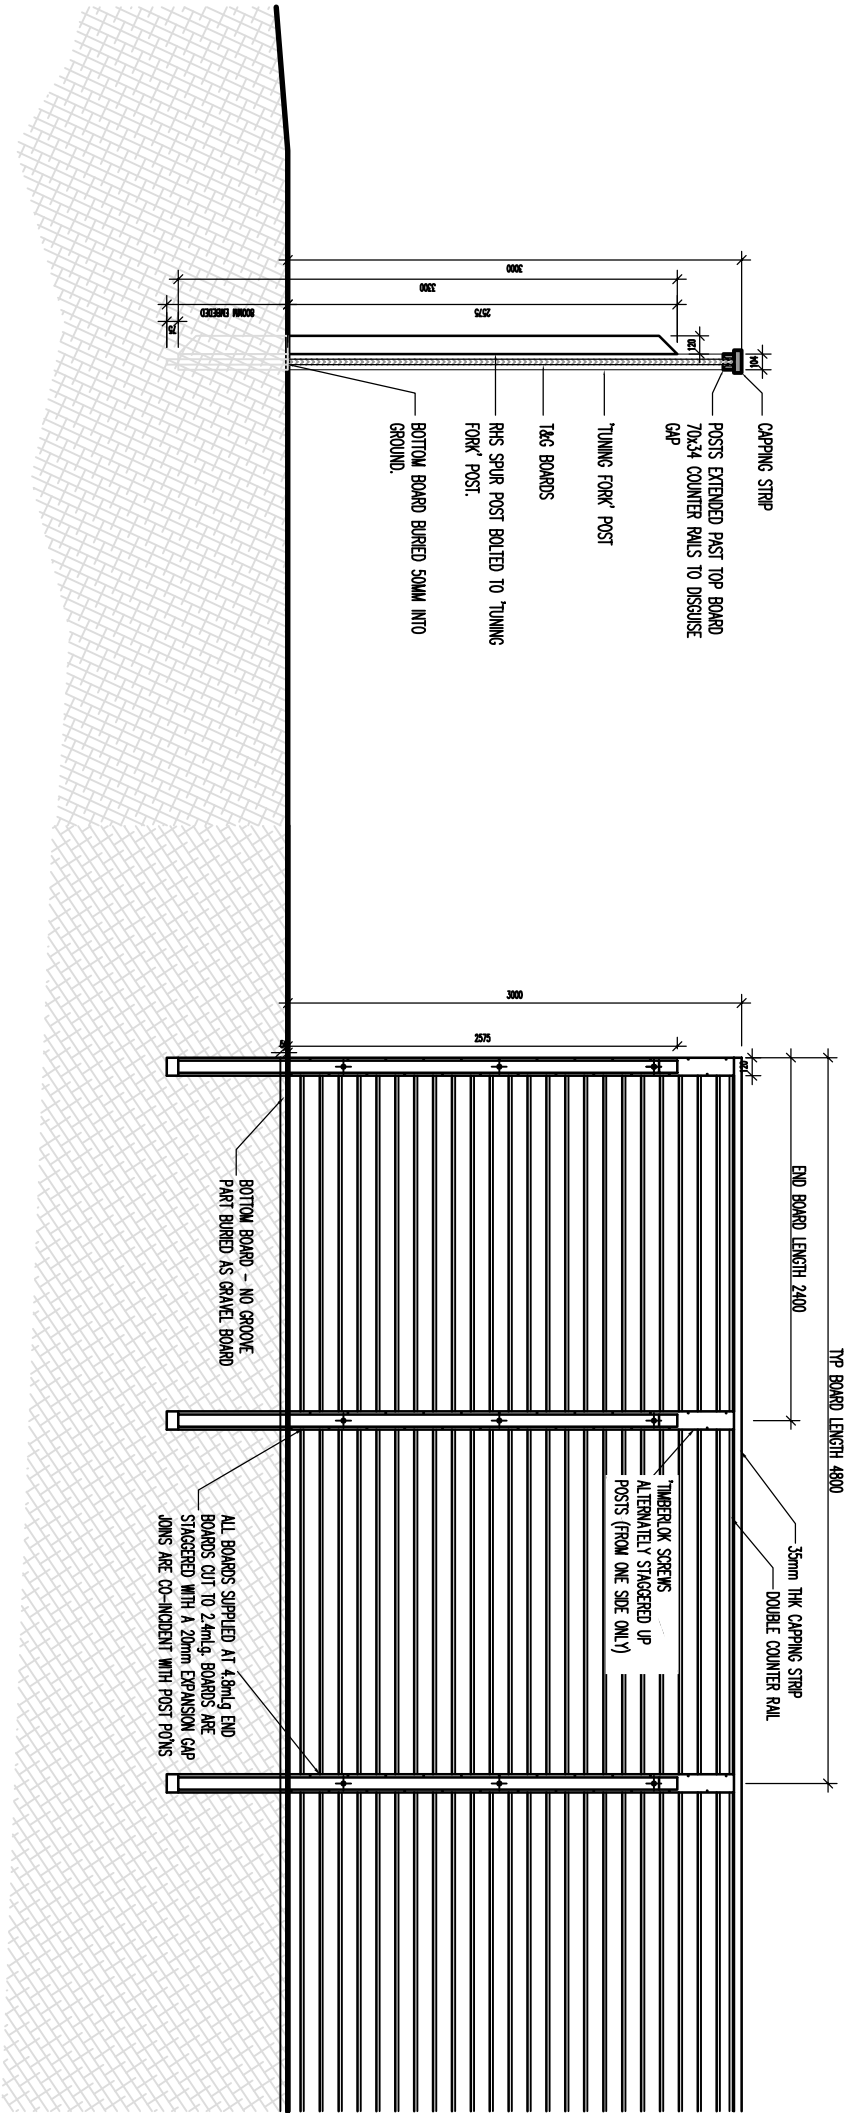

SECTION THROUGH PROPOSED ACOUSTIC FENCE

ELEVATION VIEWED FROM OUTSIDE OF PROPOSED ACOUSTIC FENCE



TWO PHOTO EXAMPLES OF PROPOSED 3m ACOUSTIC FENCING.

PLANNING

REV	DATE	BY

CLIENT


Sainsbury's

PROJECT

Hambleton Road
Waterlooville
Hampshire, PO7 7UA

DRAWING

Proposed Acoustic
Fence Detail

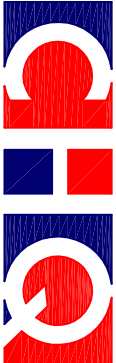

PARTNERSHIP
Architects • Building Surveyors

CHQ Partnership Ltd,
Tamney House, 23 High Street
Balsdon, Haverdwestre SG7 8BE
Telephone: (01482) 885110
Facsimile: (01482) 885099
Email: info@chqarchitects.co.uk
www.chqarchitects.co.uk



DATE	17.01.12	DRAWN	RA
SCALE	1:50 @ A3	CHECKED	

CHQ.08.8455-PL118