

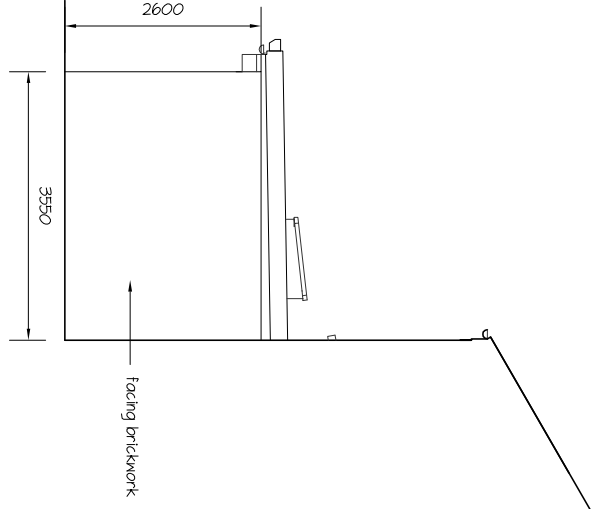


PHYSICAL SCALE IN METERS @ 1:100


NOTES:
This drawing has been produced solely for PLANNING/DESIGN.
Do not Scale from this Drawing except for planning purposes.
Any drainage shown is presumed and to be checked on site
before commencement of works.
This drawing is the copyright of MF Designs Ltd.

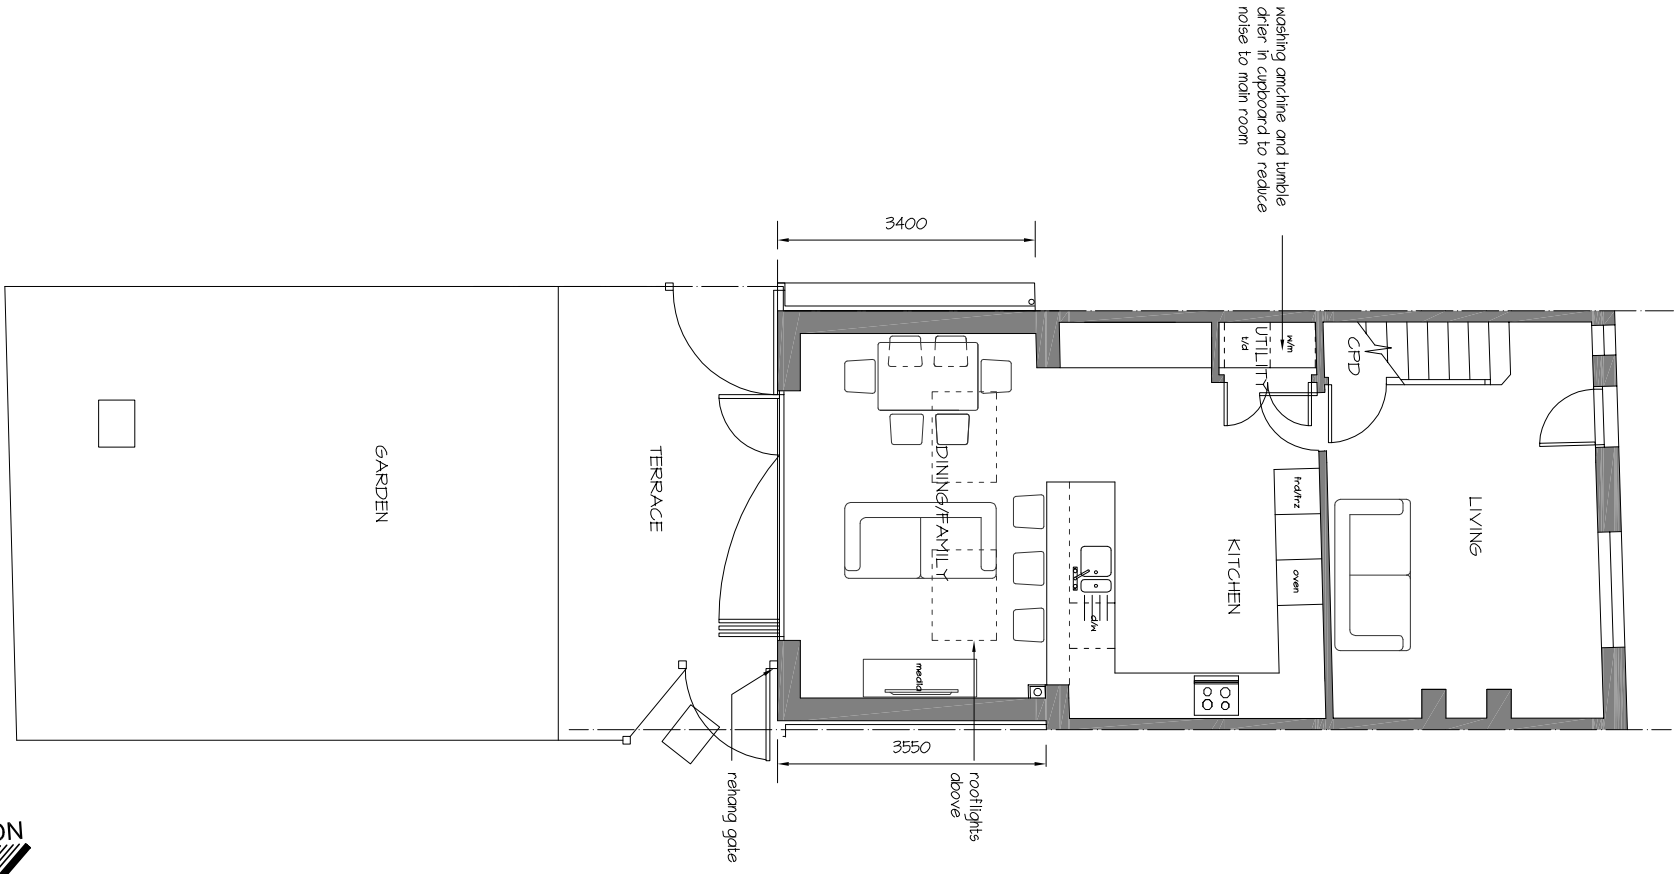


Proposed North

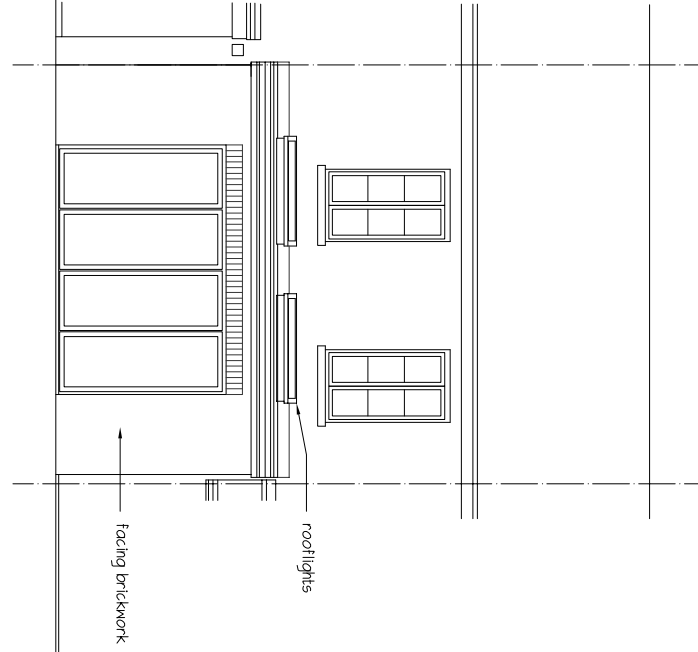

Proposed East

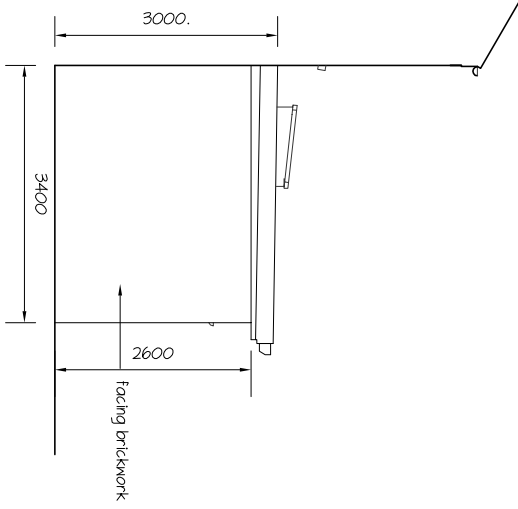

Proposed South

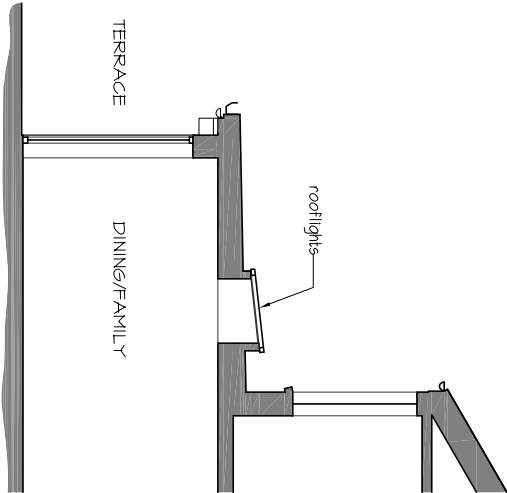

Proposed Section

Proposed Ground

SINGLE STOREY REAR EXTENSION - 6 Church Path, Emsworth. PO10 7DP

A: 13.08.2014 - adjustments from email dated 12.08.2014

mf designs ltd

Chartered Architects

52 King Street • Emsworth • Hampshire • PO10 7AZ
Director: Martin Farrer RIBA • Co Registration No.4507379

tel 01243 377766
e admin@mfdesigns.org.uk

Date: Aug 2014 Job No: 3109
Scale: 1:100 Dwg No: P_01 a