


© Crown copyright.
All rights reserved.
Reproduced by permission.
Licence No. 100046837

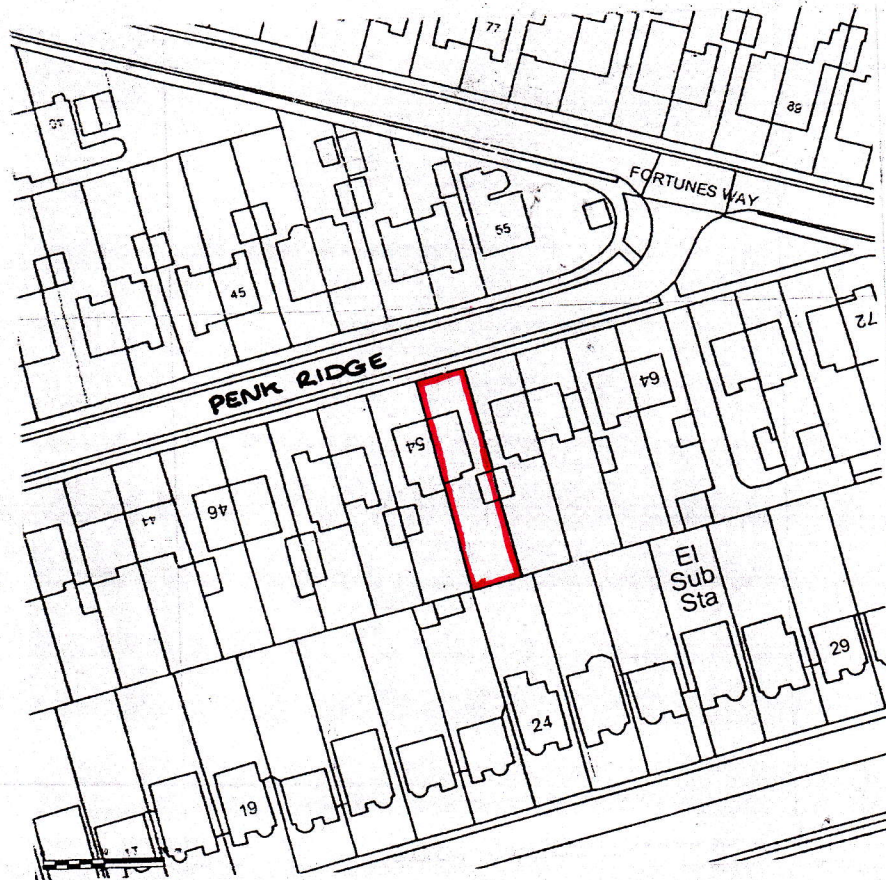

Martin Critchley
CHARTERED ARCHITECT
15E South Street, Havant,
Hampshire, PO9 1BU

JOB

56 Penk Ridge

Job No.

1522

DRAWING

Location Plan

Drg No.

201

DATE: 13/04/15

SCALE: 1:1250

DRAWN: PC