


Proposed Elevation to North 1:100

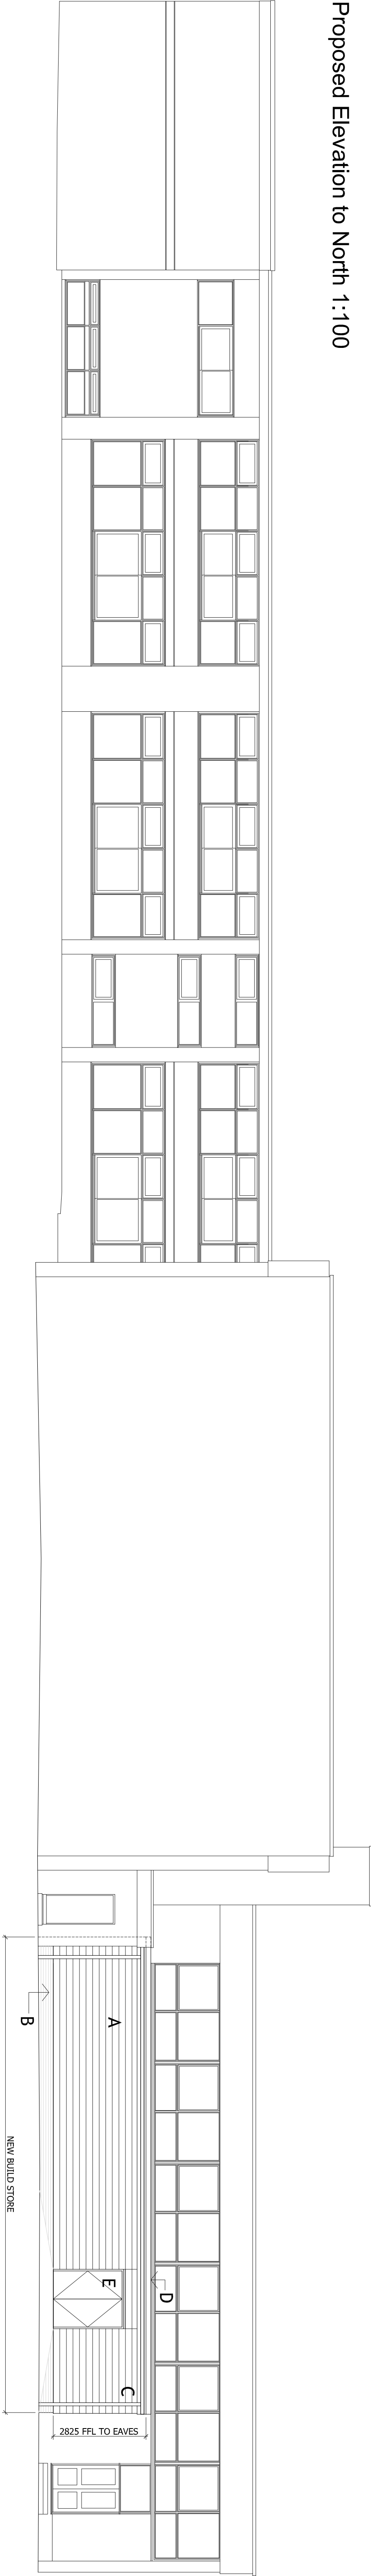

Proposed Elevation to East 1:100

Materials Key

- A- Timber board cladding to external elevations.
- B- Facing brick plinth base.
- C- PPC Aluminium rainwater goods and fascias.
- D- Single ply roof membrane to flat roof.
- E- Timber painted external double door set


Note:

External timber cladding boards to remain un-finished and to be allowed to weather naturally to grey/silver colour.


Cladding boards to be machined, T&G profile.

Timber species to be selected accordingly from the following available options-

- Western Red Cedar/ Canadian Cedar
- Siberian larch
- British Sweet Chestnut.

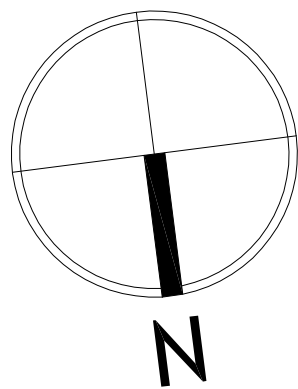


Plans & Elevations 1:100 @ A1

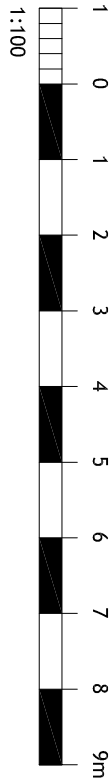

Purbrook Park School, Waterlooville

Gym Store Extension

Purbrook Park School

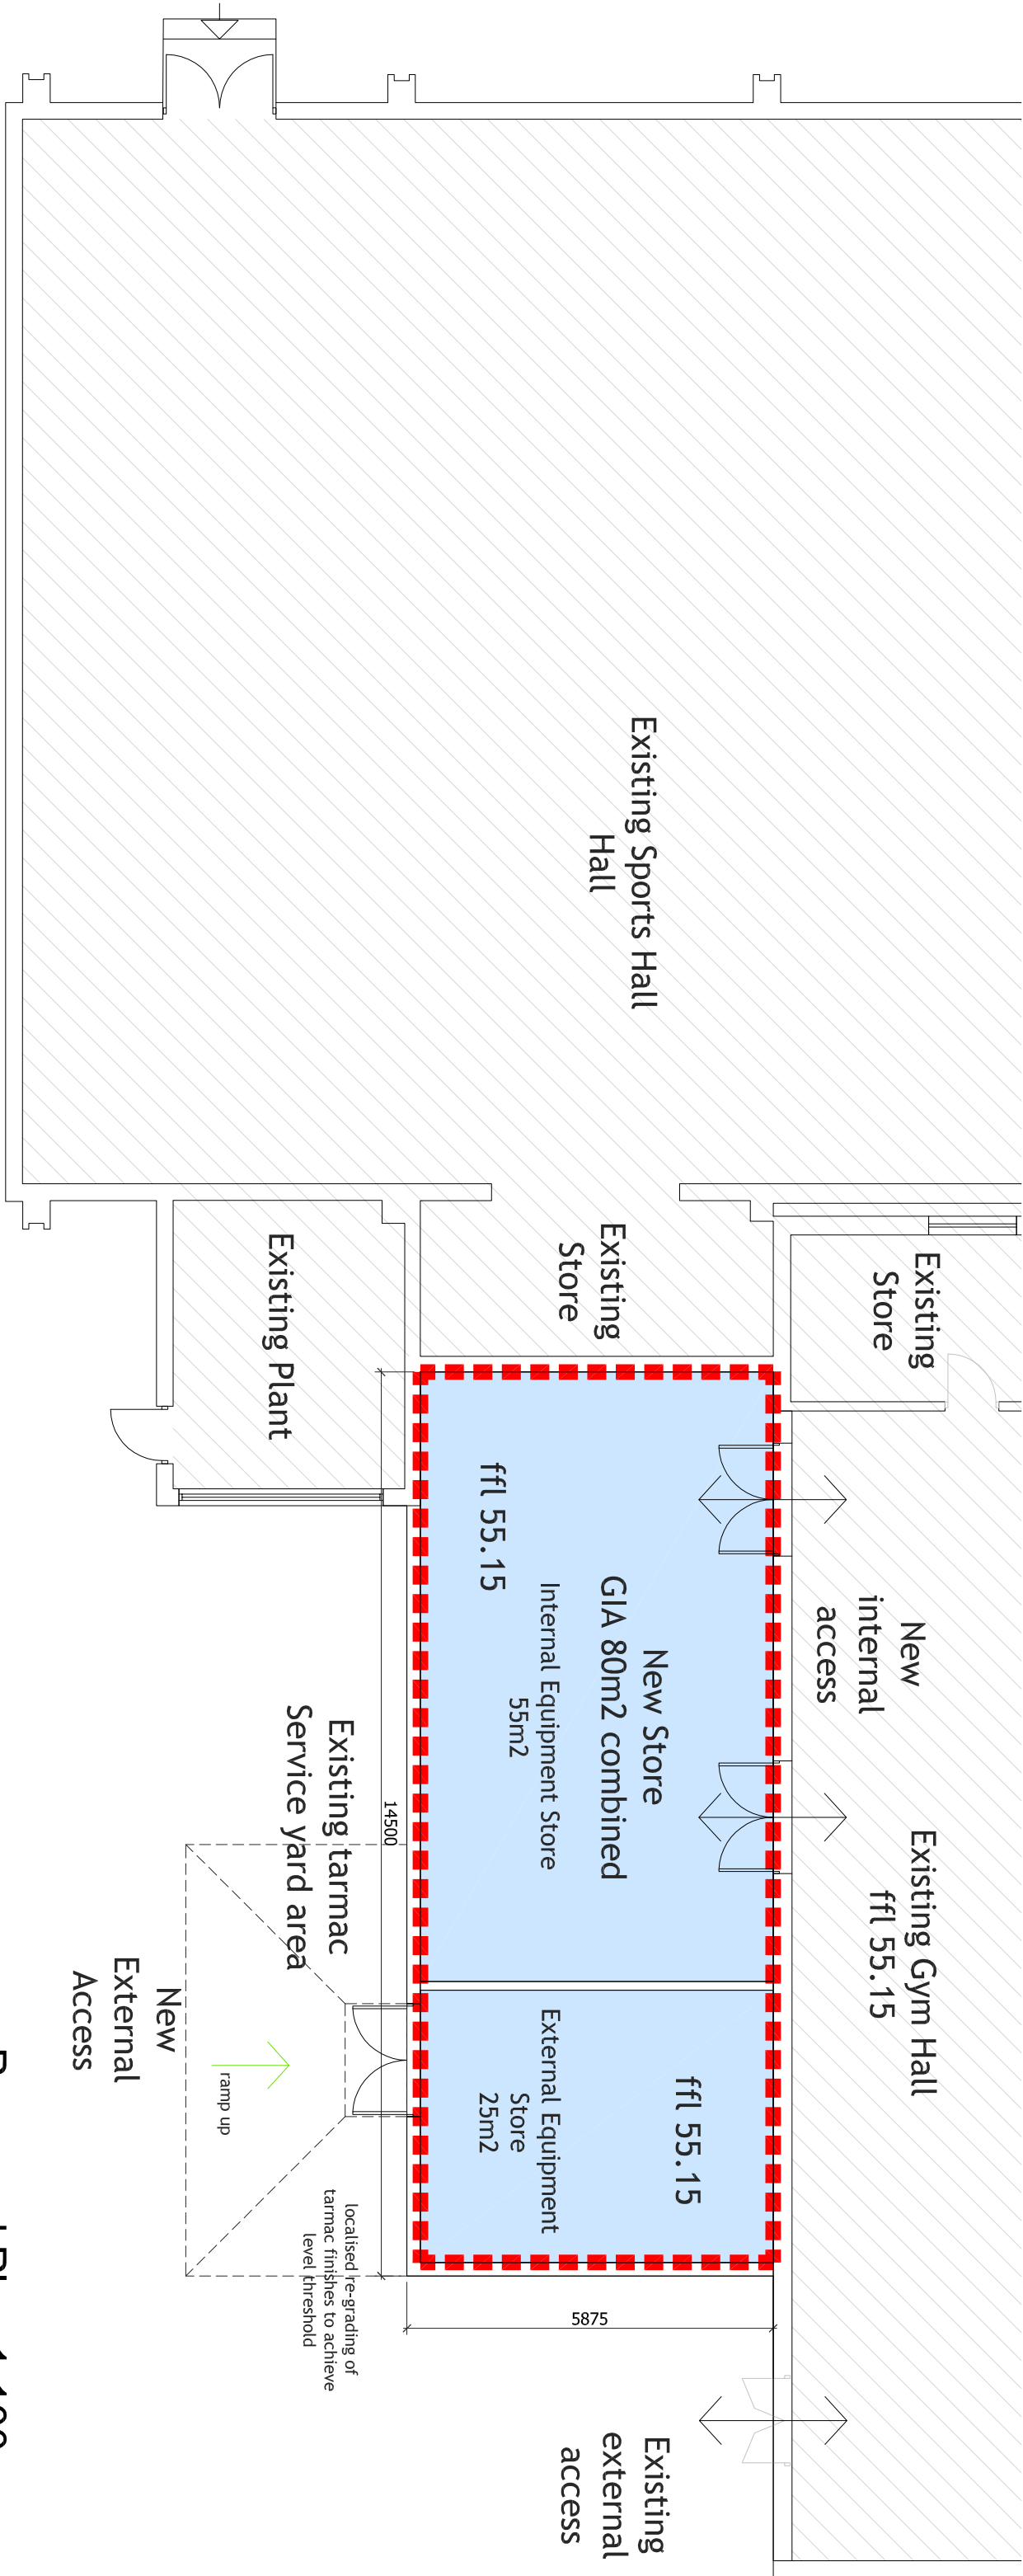

Proposed Plan 1:100