




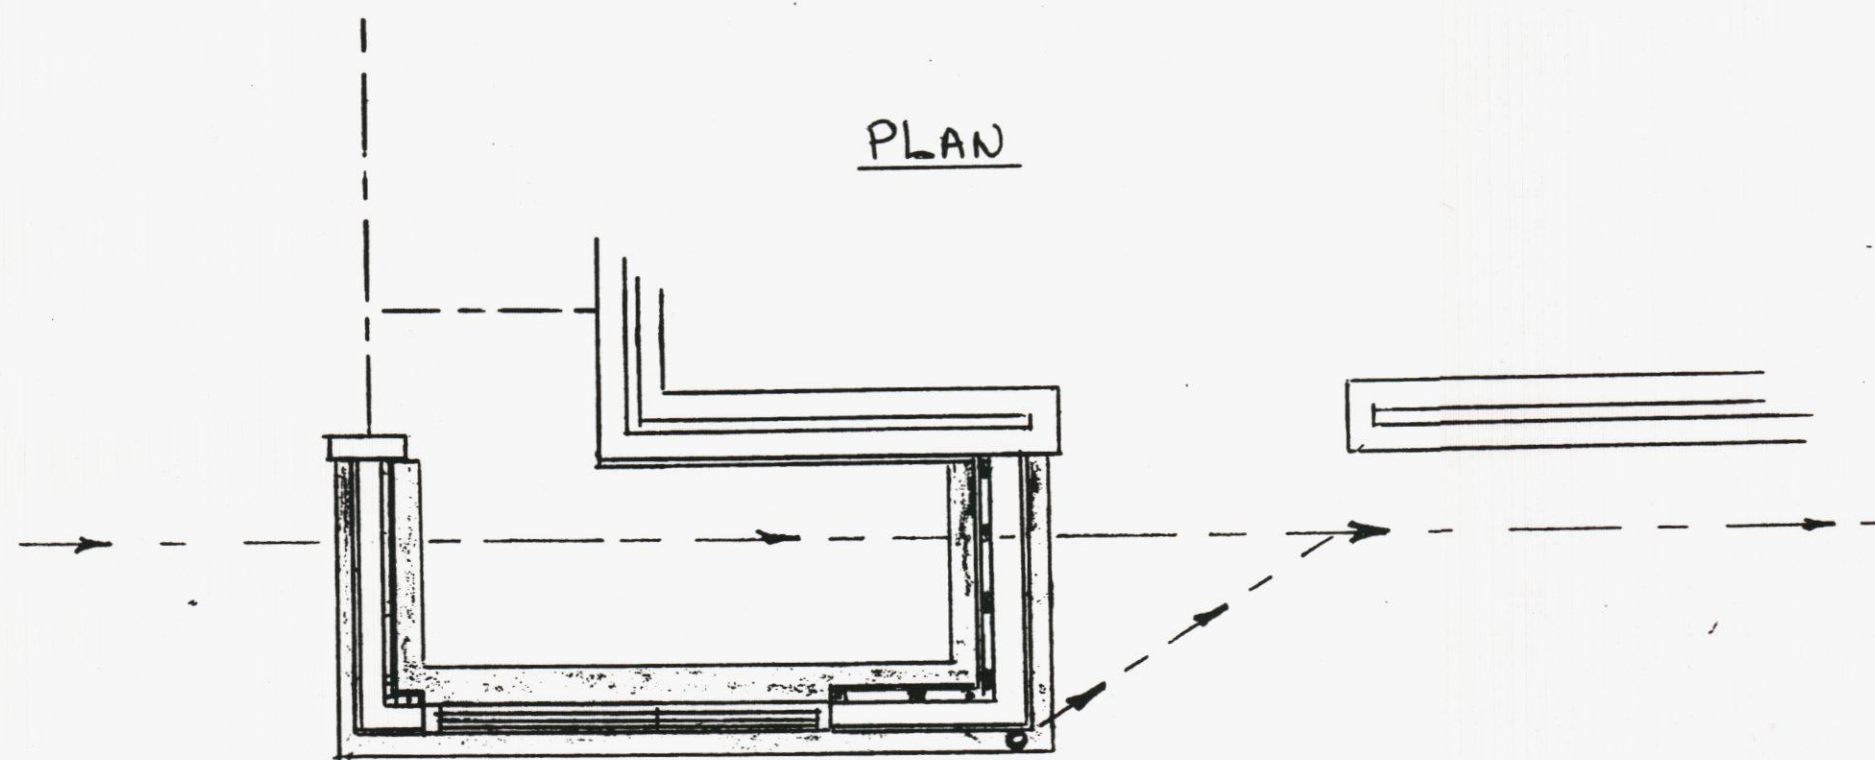


Scale 1:25

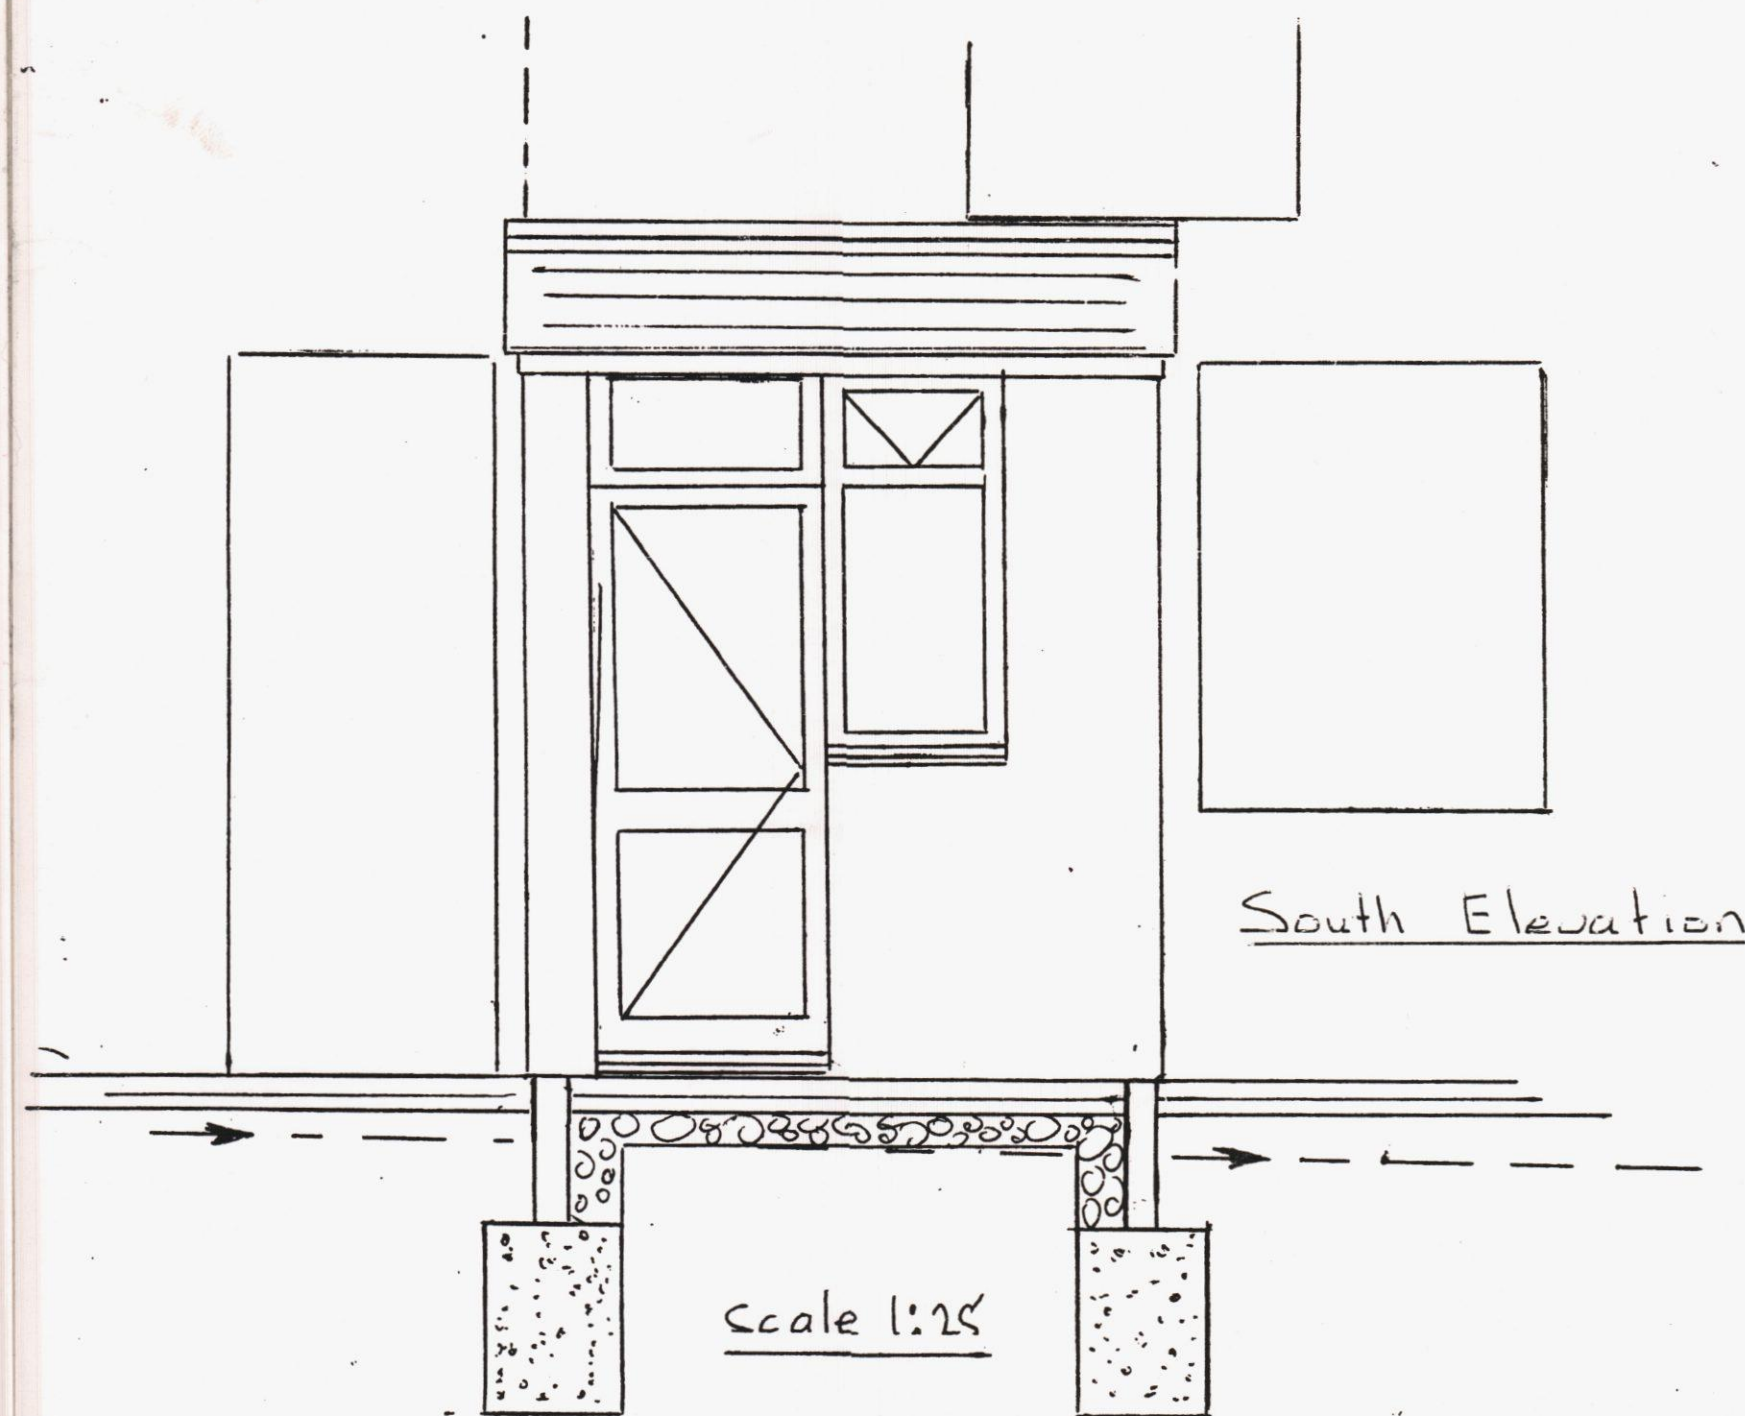

Scale 1:25

HAVANT BOROUGH
COUNCIL
10 FEB 2015
RECEIVED

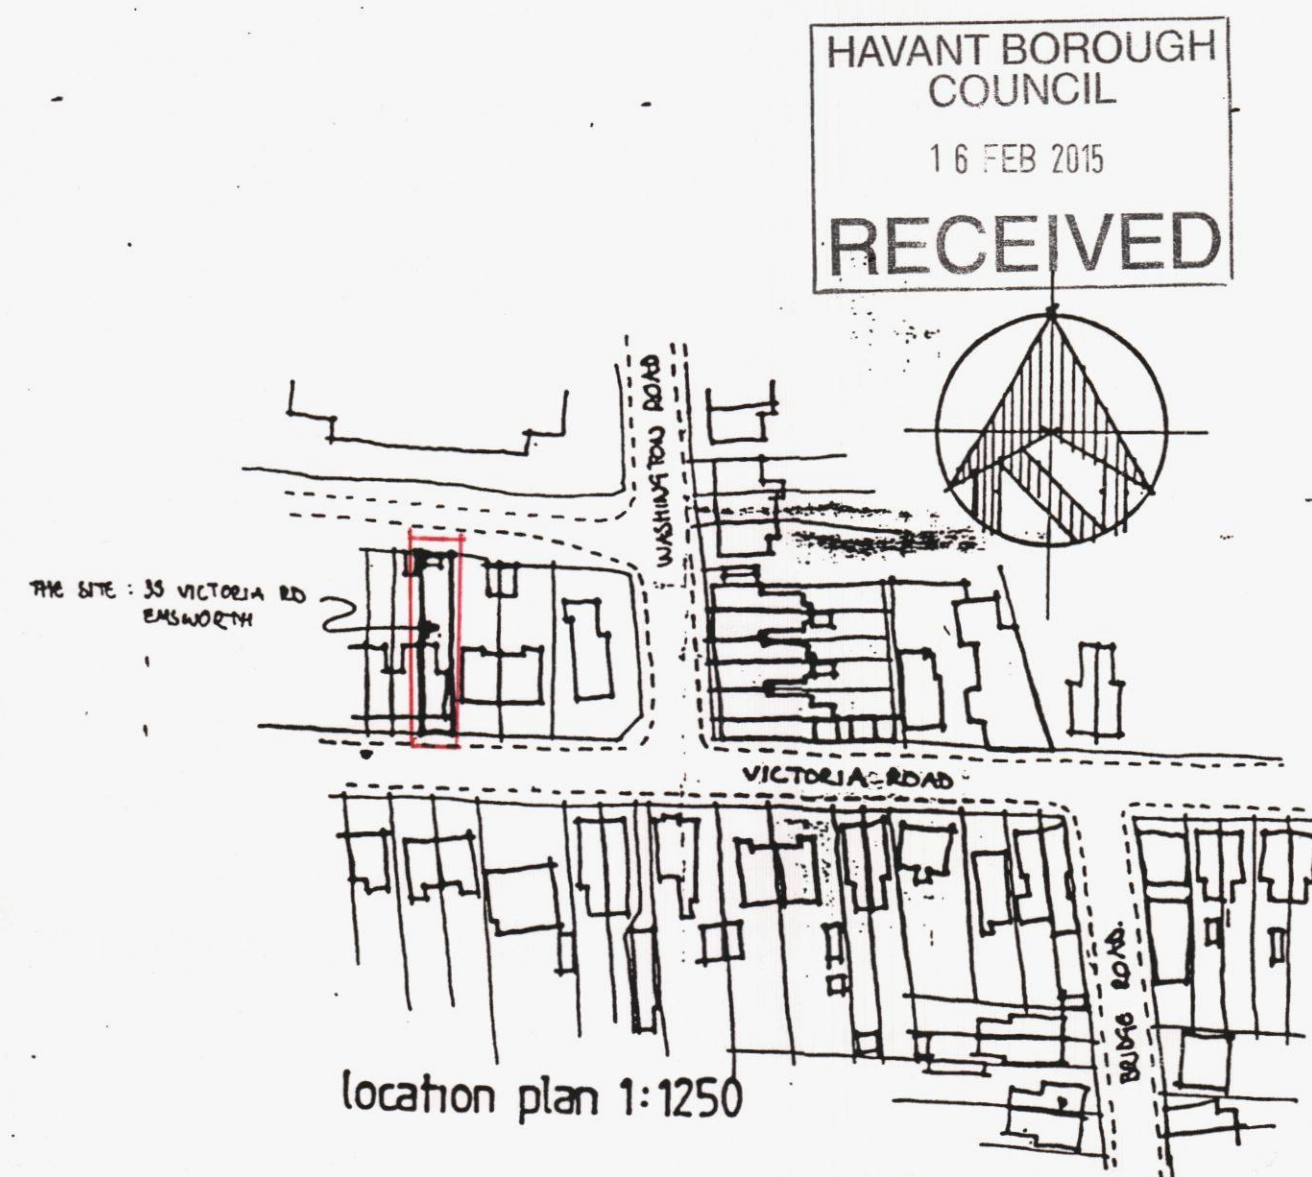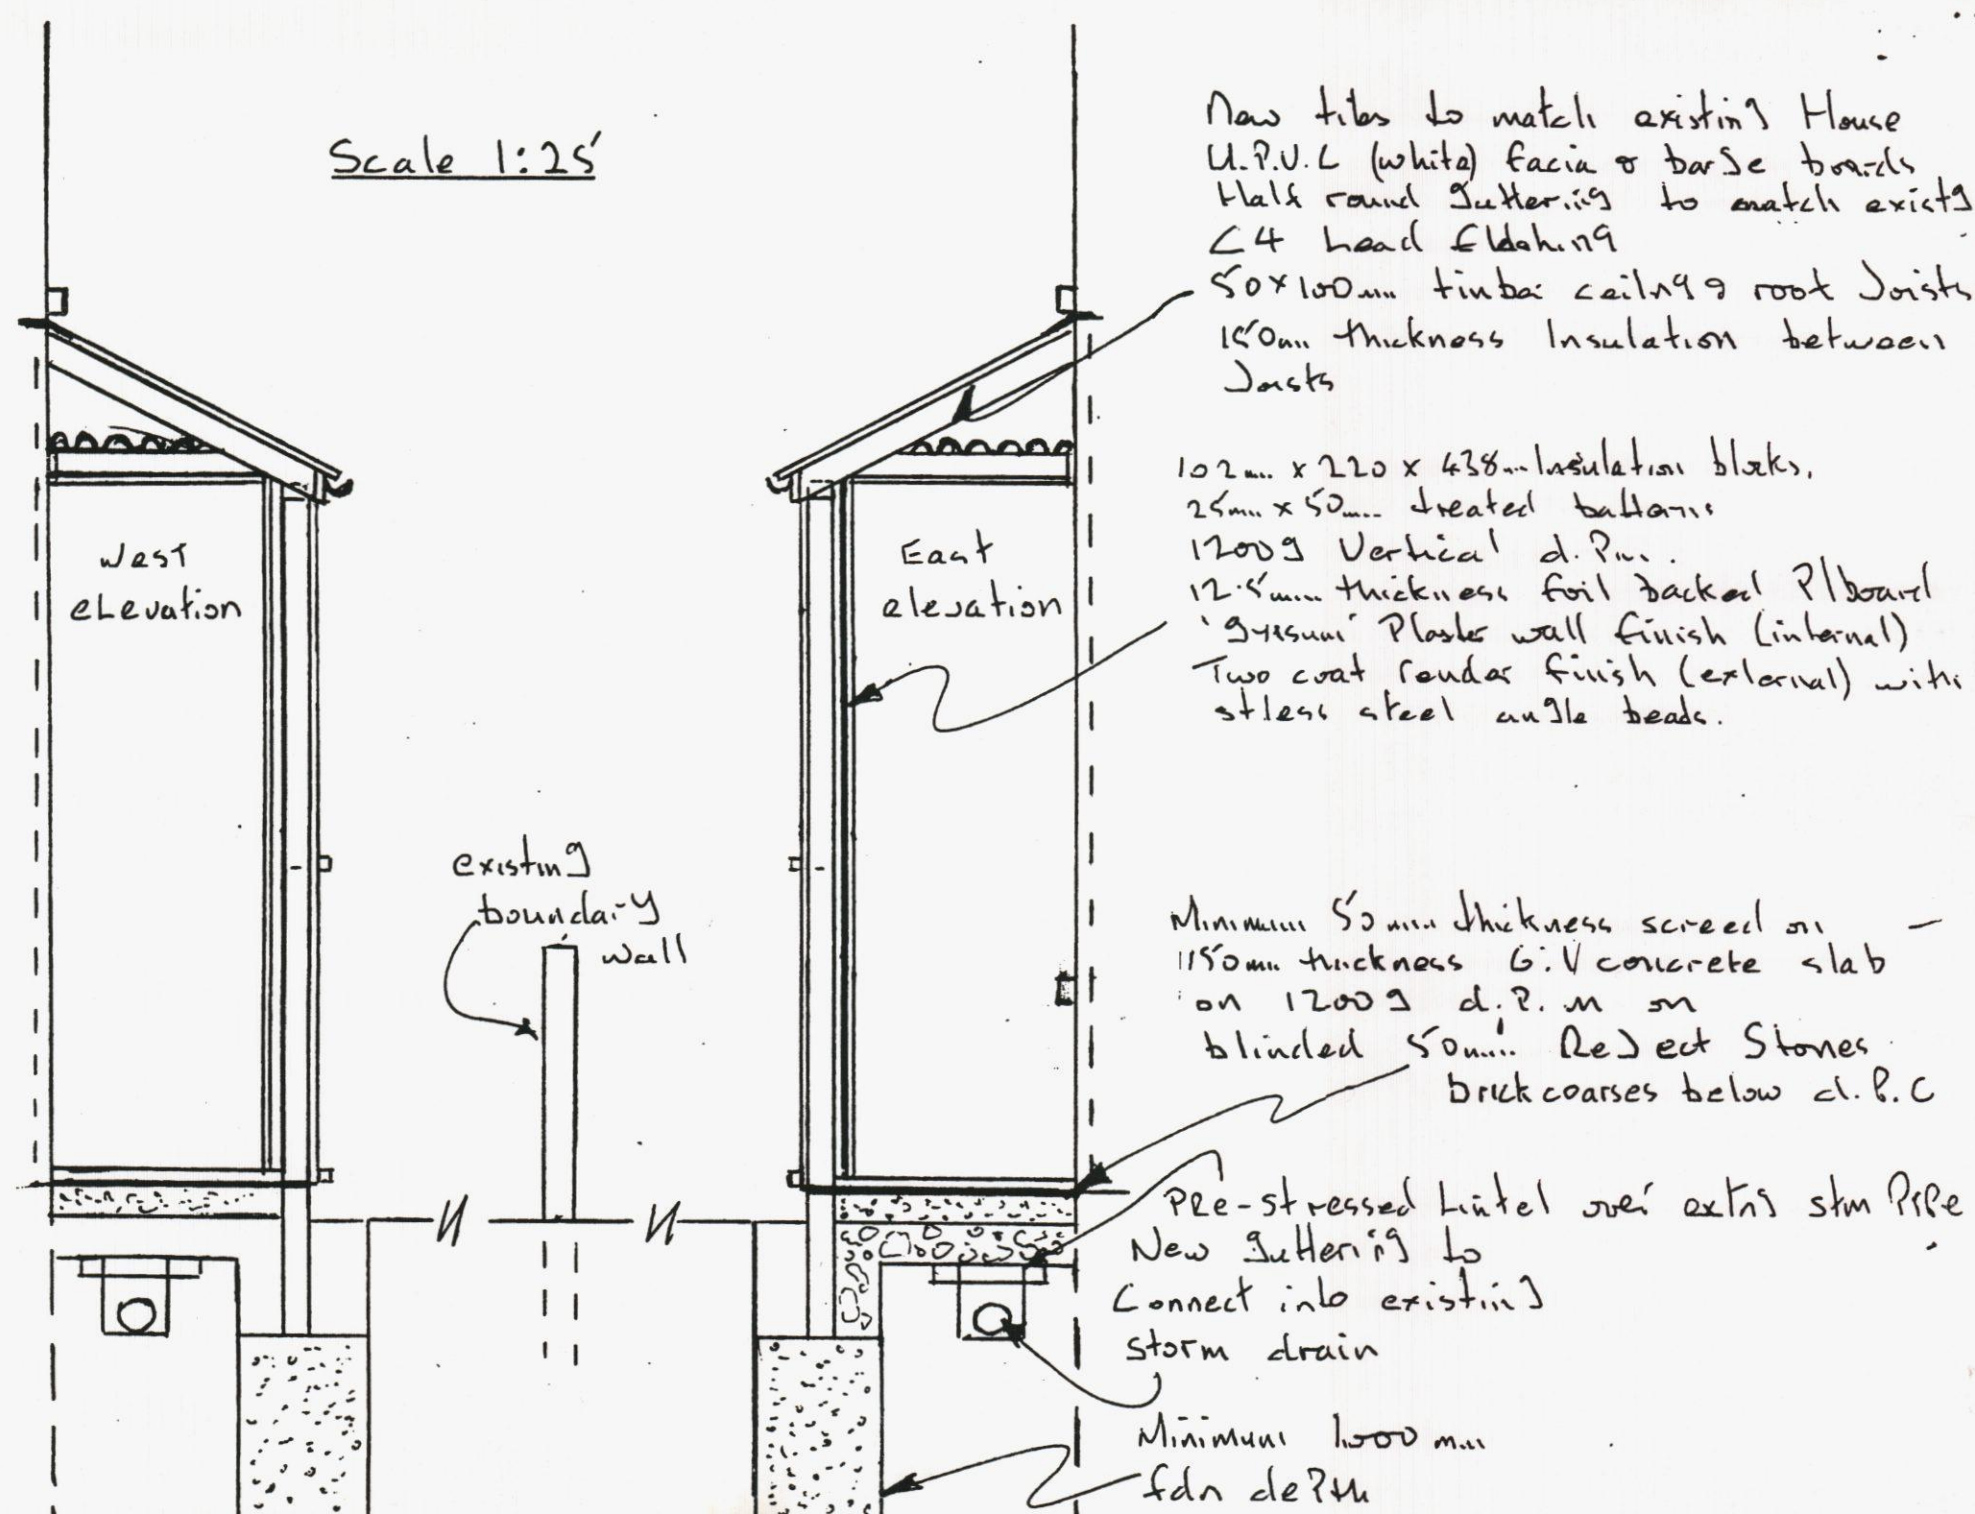

HAVANT BOROUGH
COUNCIL
16 FEB 2015
RECEIVED

Client:
Mr. P. SLIGHT

Job Title:
35 Victoria Road
Emsworth

Drawing Title:
Proposed Porch
layouts / section

K. R. Glover
17, FAIRBOURNE CL.
Waterlooville
Hampshire
PO8 8RL
Tel: 02392 265265

Scale:
1:25

Date:
Dec. 2004