



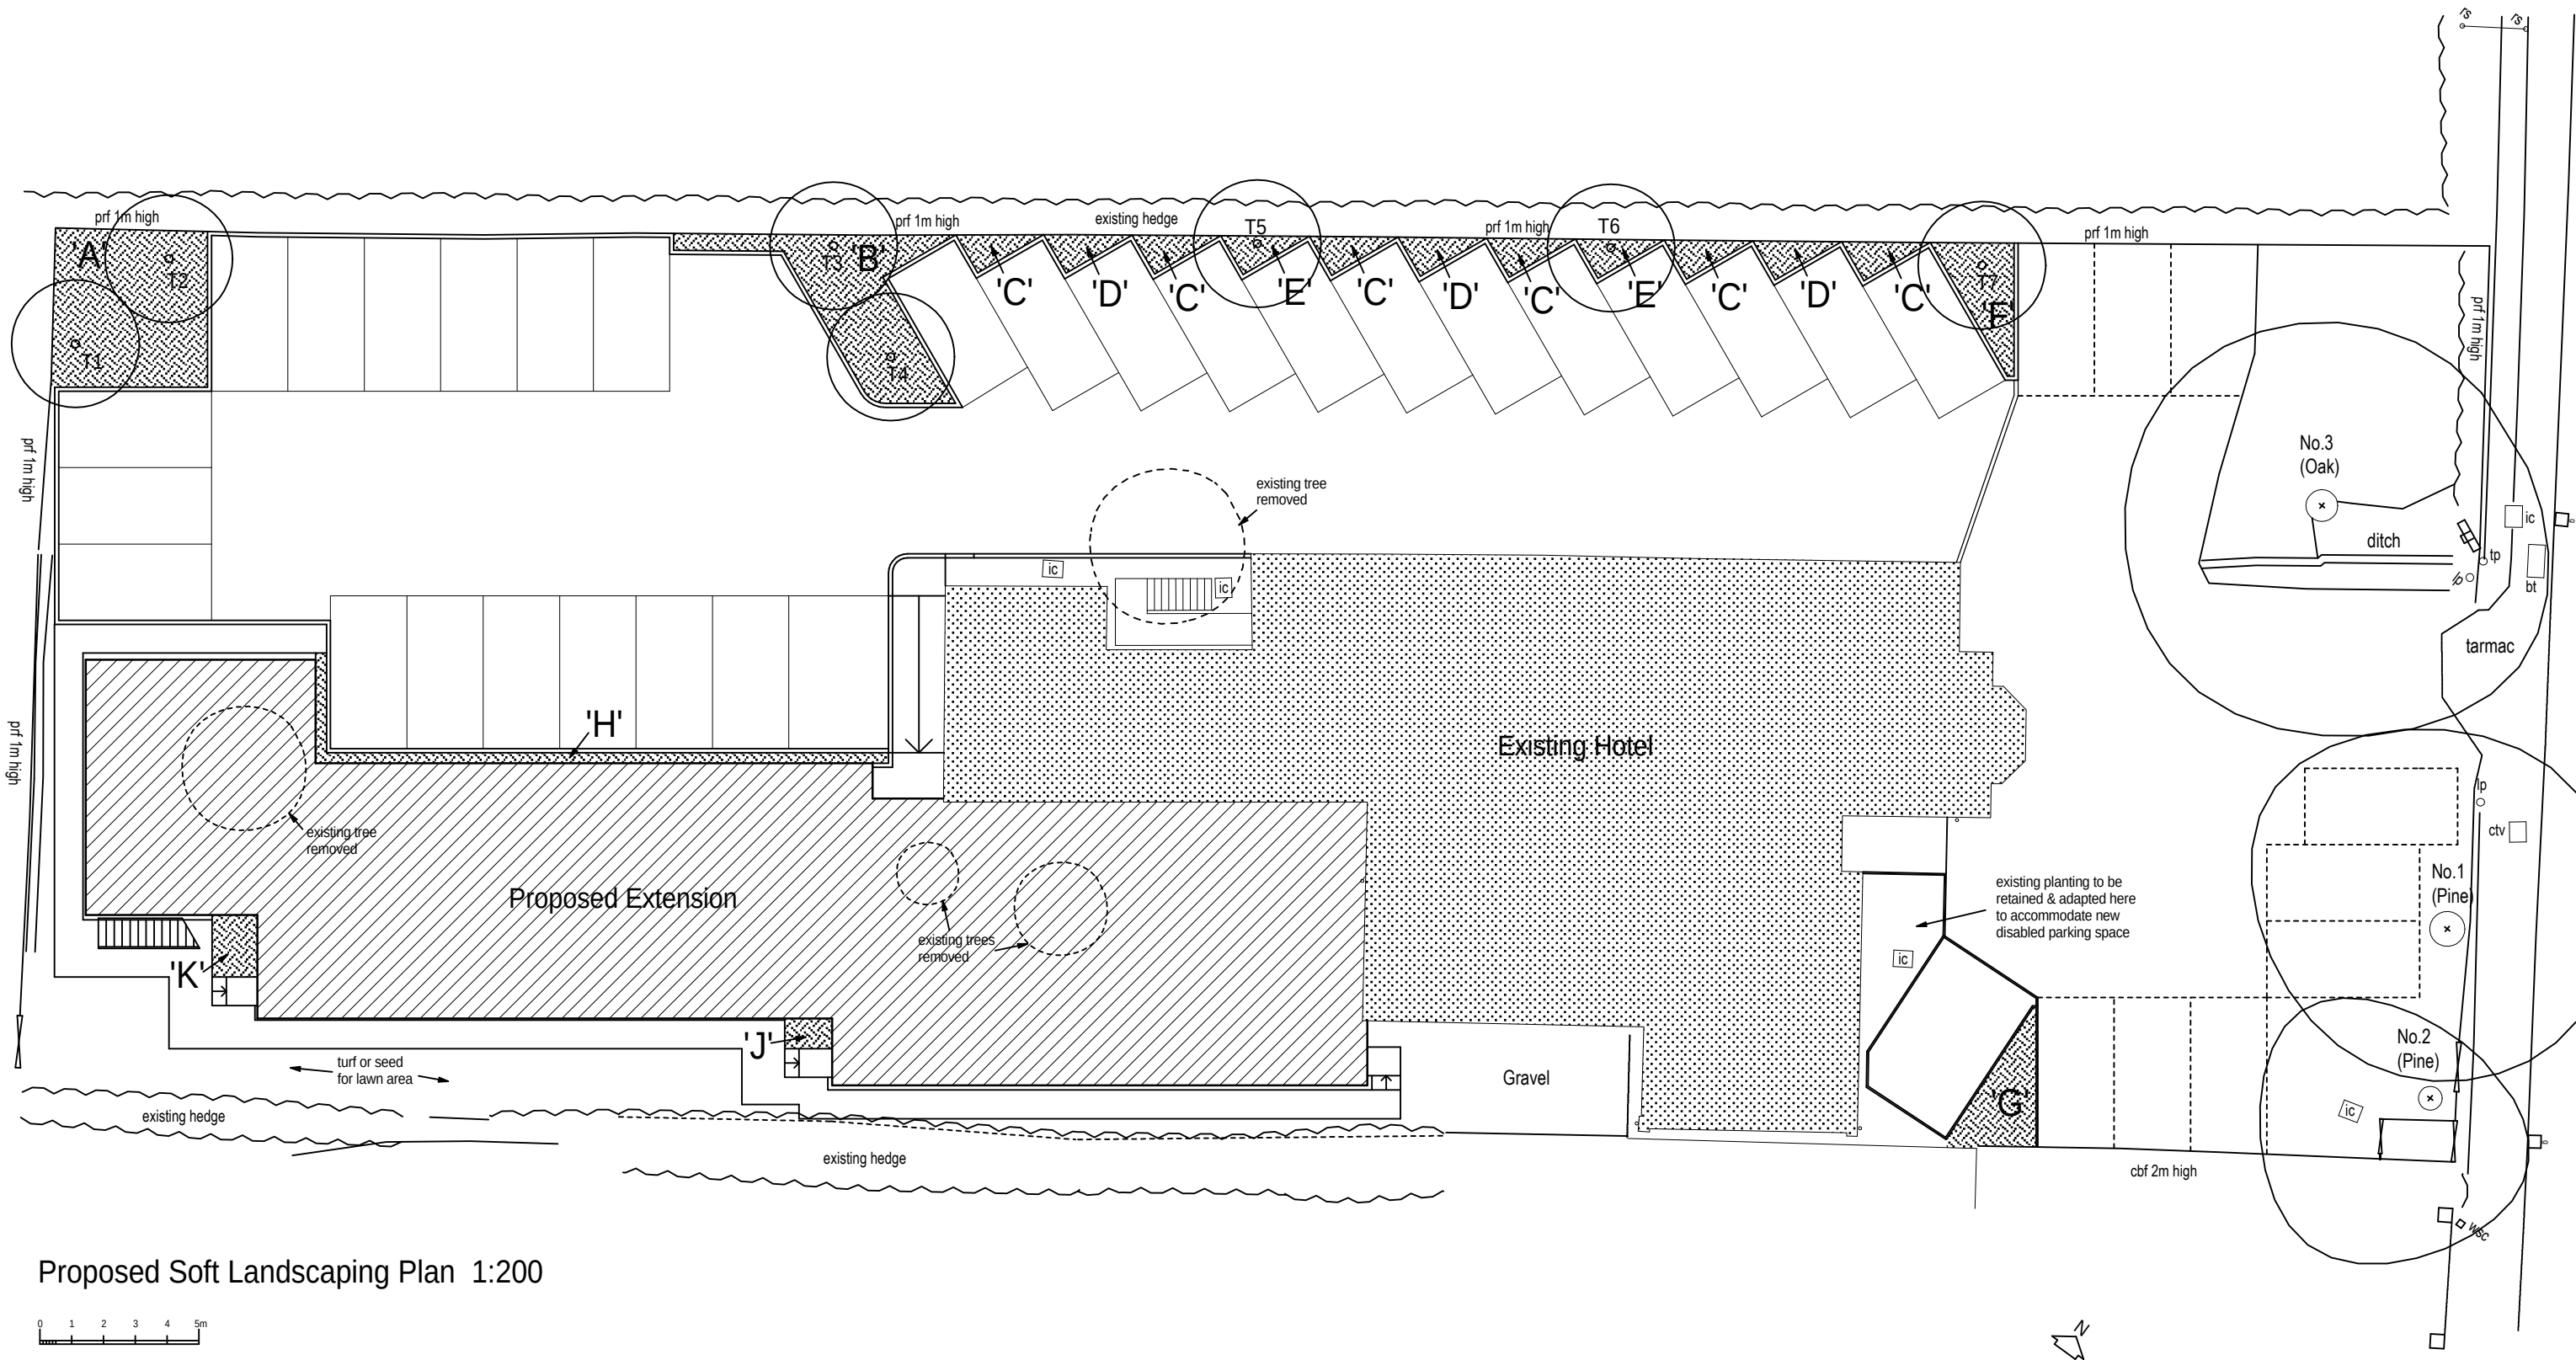

Proposed Soft Landscaping Plan 1:200

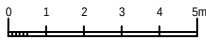

SEE DRG. NO. 2908/206A FOR HARD
LANDSCAPING LAYOUT & DETAILS

SEE DRG. NO. 2980/208A FOR DETAILS
& SCHEDULE OF PLANTING TO BEDS

This drawing is the copyright of the Architect and must not be reproduced without permission,
except by the Local Planning Authority for planning purposes.

Figured dimensions to be taken in preference to scaled.
Dimensions to be checked on site before work commences.
No deviation from this drawing will be permitted without the prior written consent of the Architect.
Ground floor slabs, foundations, structure, etc., and all work below ground is shown provisionally and
inspection of ground conditions is essential prior to work commencing.
Reassessment is essential when the ground conditions are apparent and redesign may be necessary in
the light of soil conditions found.
The responsibility for establishing the soil and subsoil conditions rests with the Contractor.

drawing
PROPOSED SOFT LANDSCAPING PLAN

project
PROPOSED EXTENSION TO JINGLES HOTEL
77 HORNDEAN ROAD, EMSWORTH
HAMPSHIRE PO10 7PU

A - Amended in response to Council's landscape architect's comments. 14-10-15
revisions date

drawing no. rev. date scale(s) sheet size
2908/207 A SEP 2015 1:200 A3

client
MR. P. SAHOTA

Jeffrey Douglas Chartered Architect
6/4a Sinah Lane Hayling Island Hampshire PO11 0HH
Tel: (023) 9246 8889 E-mail: jdo@jeffreydouglas.co.uk

