




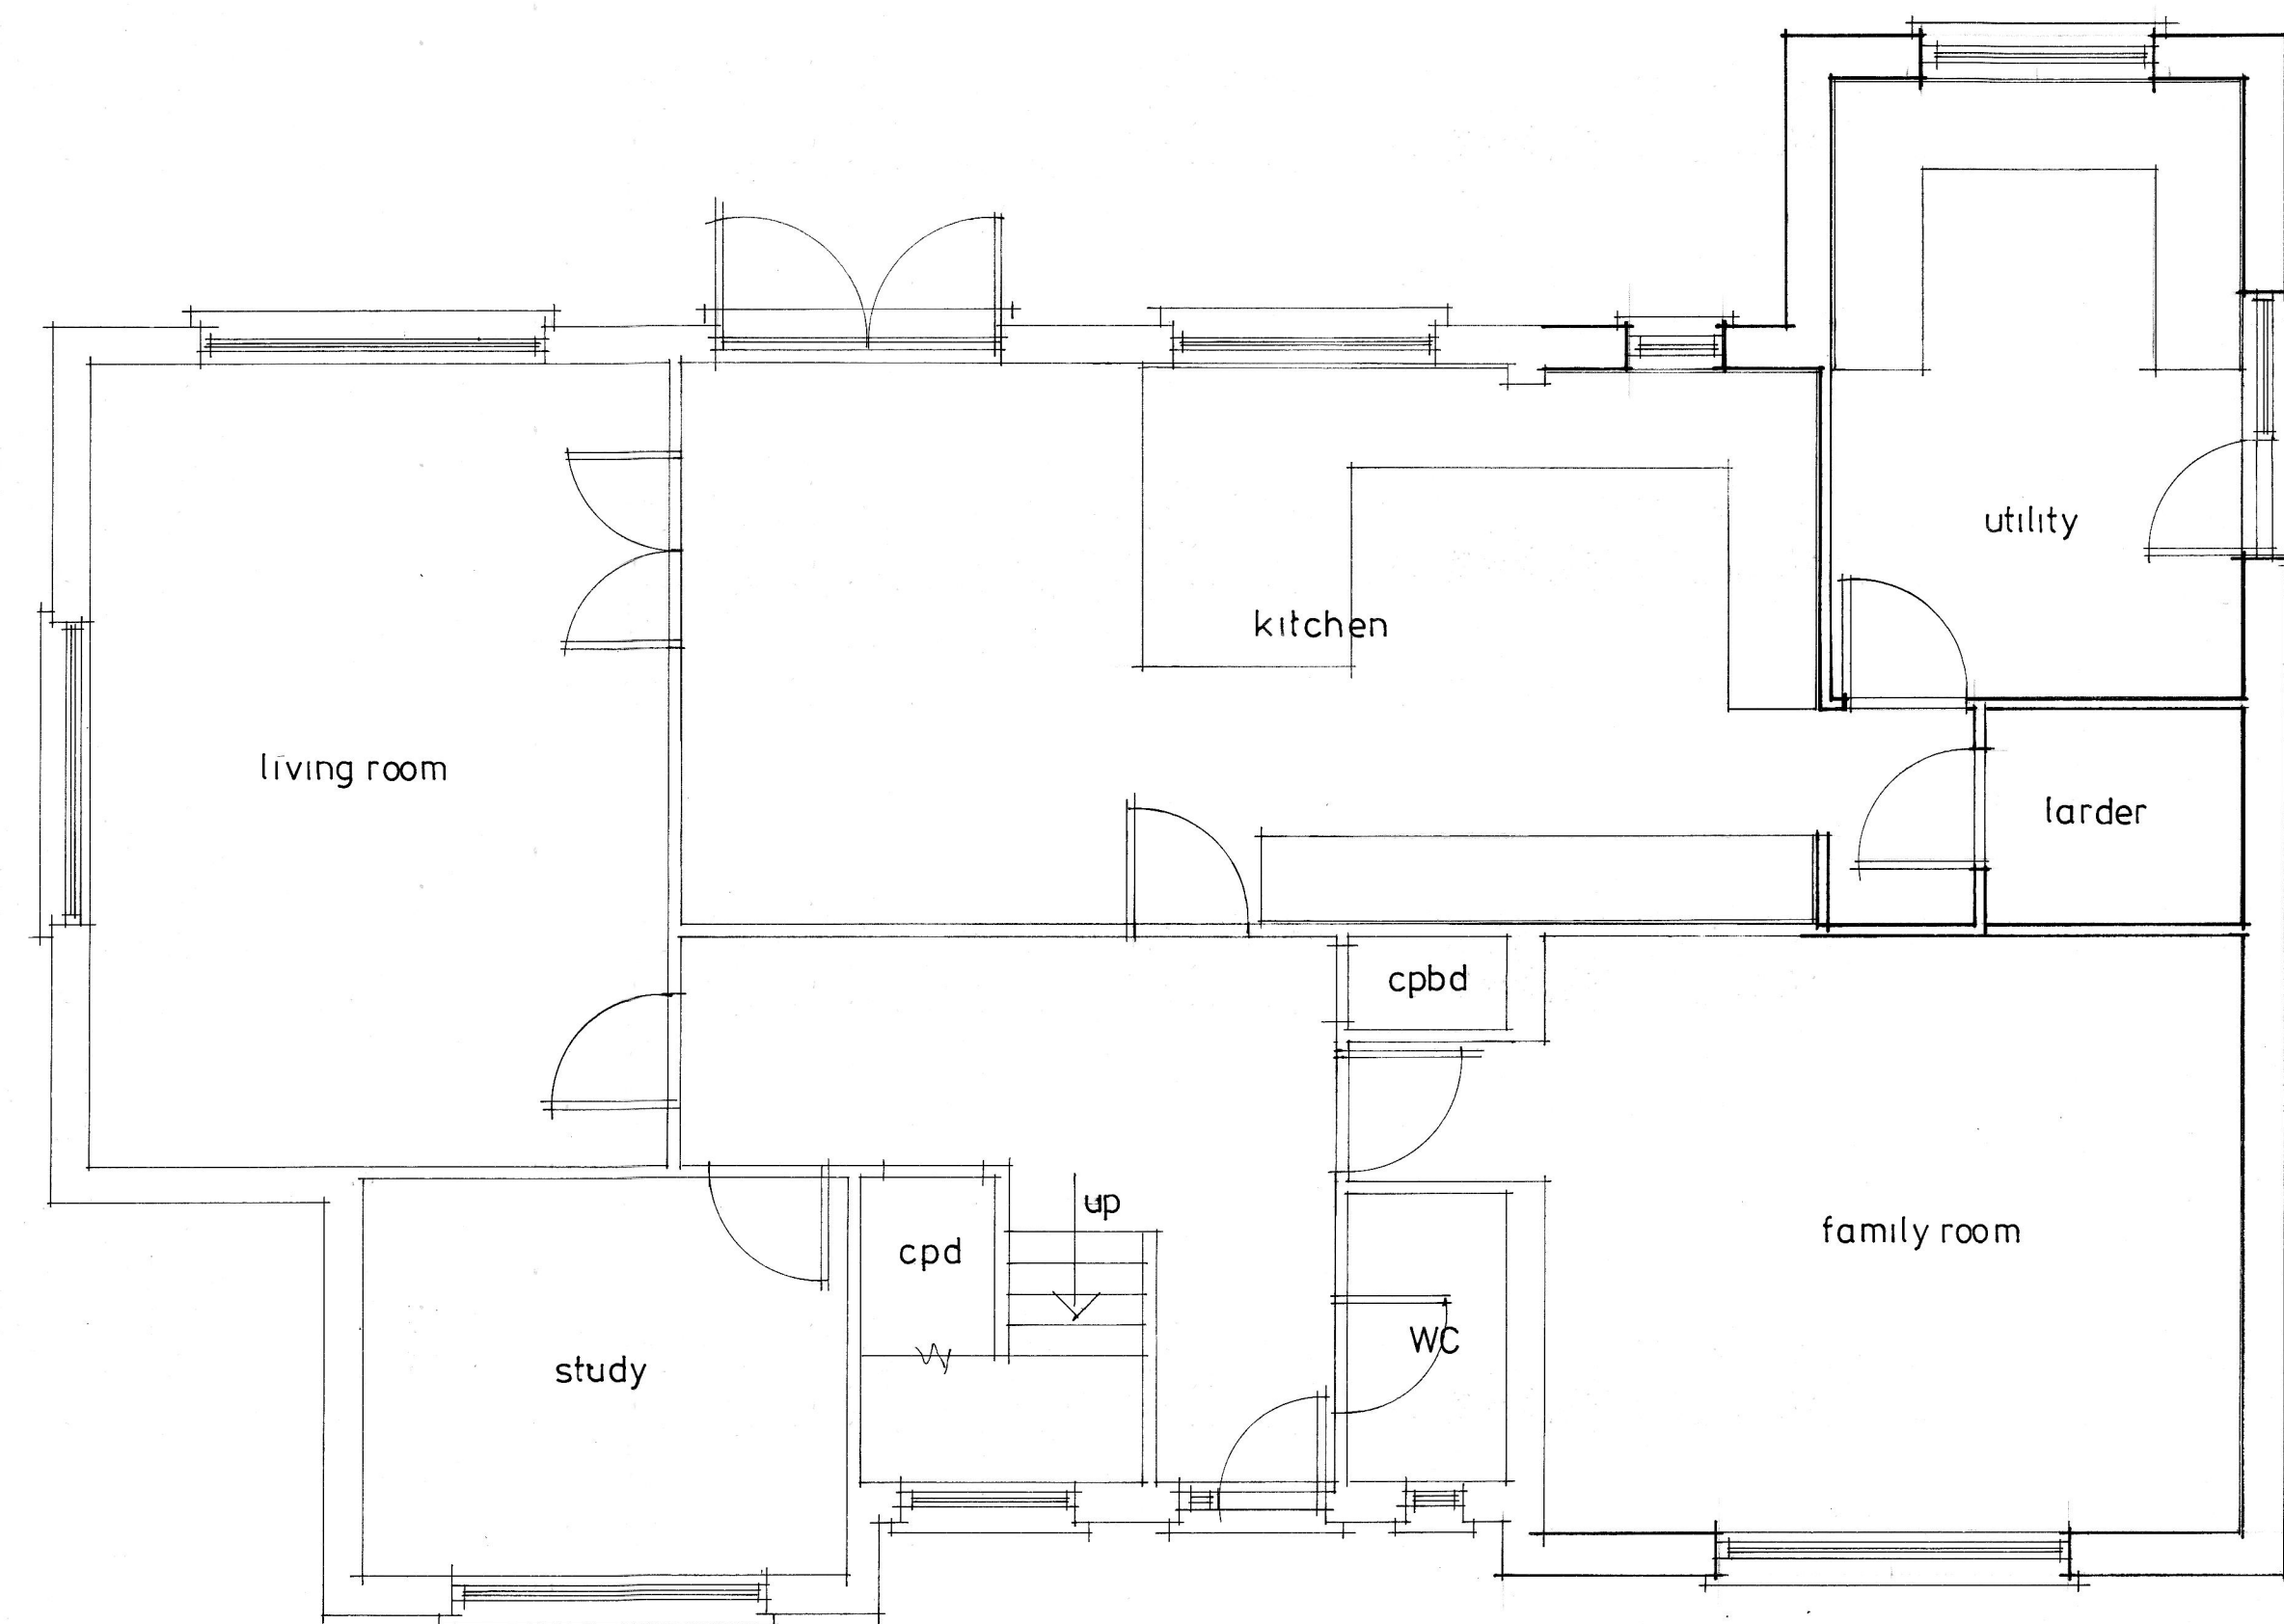

proposed ground floor

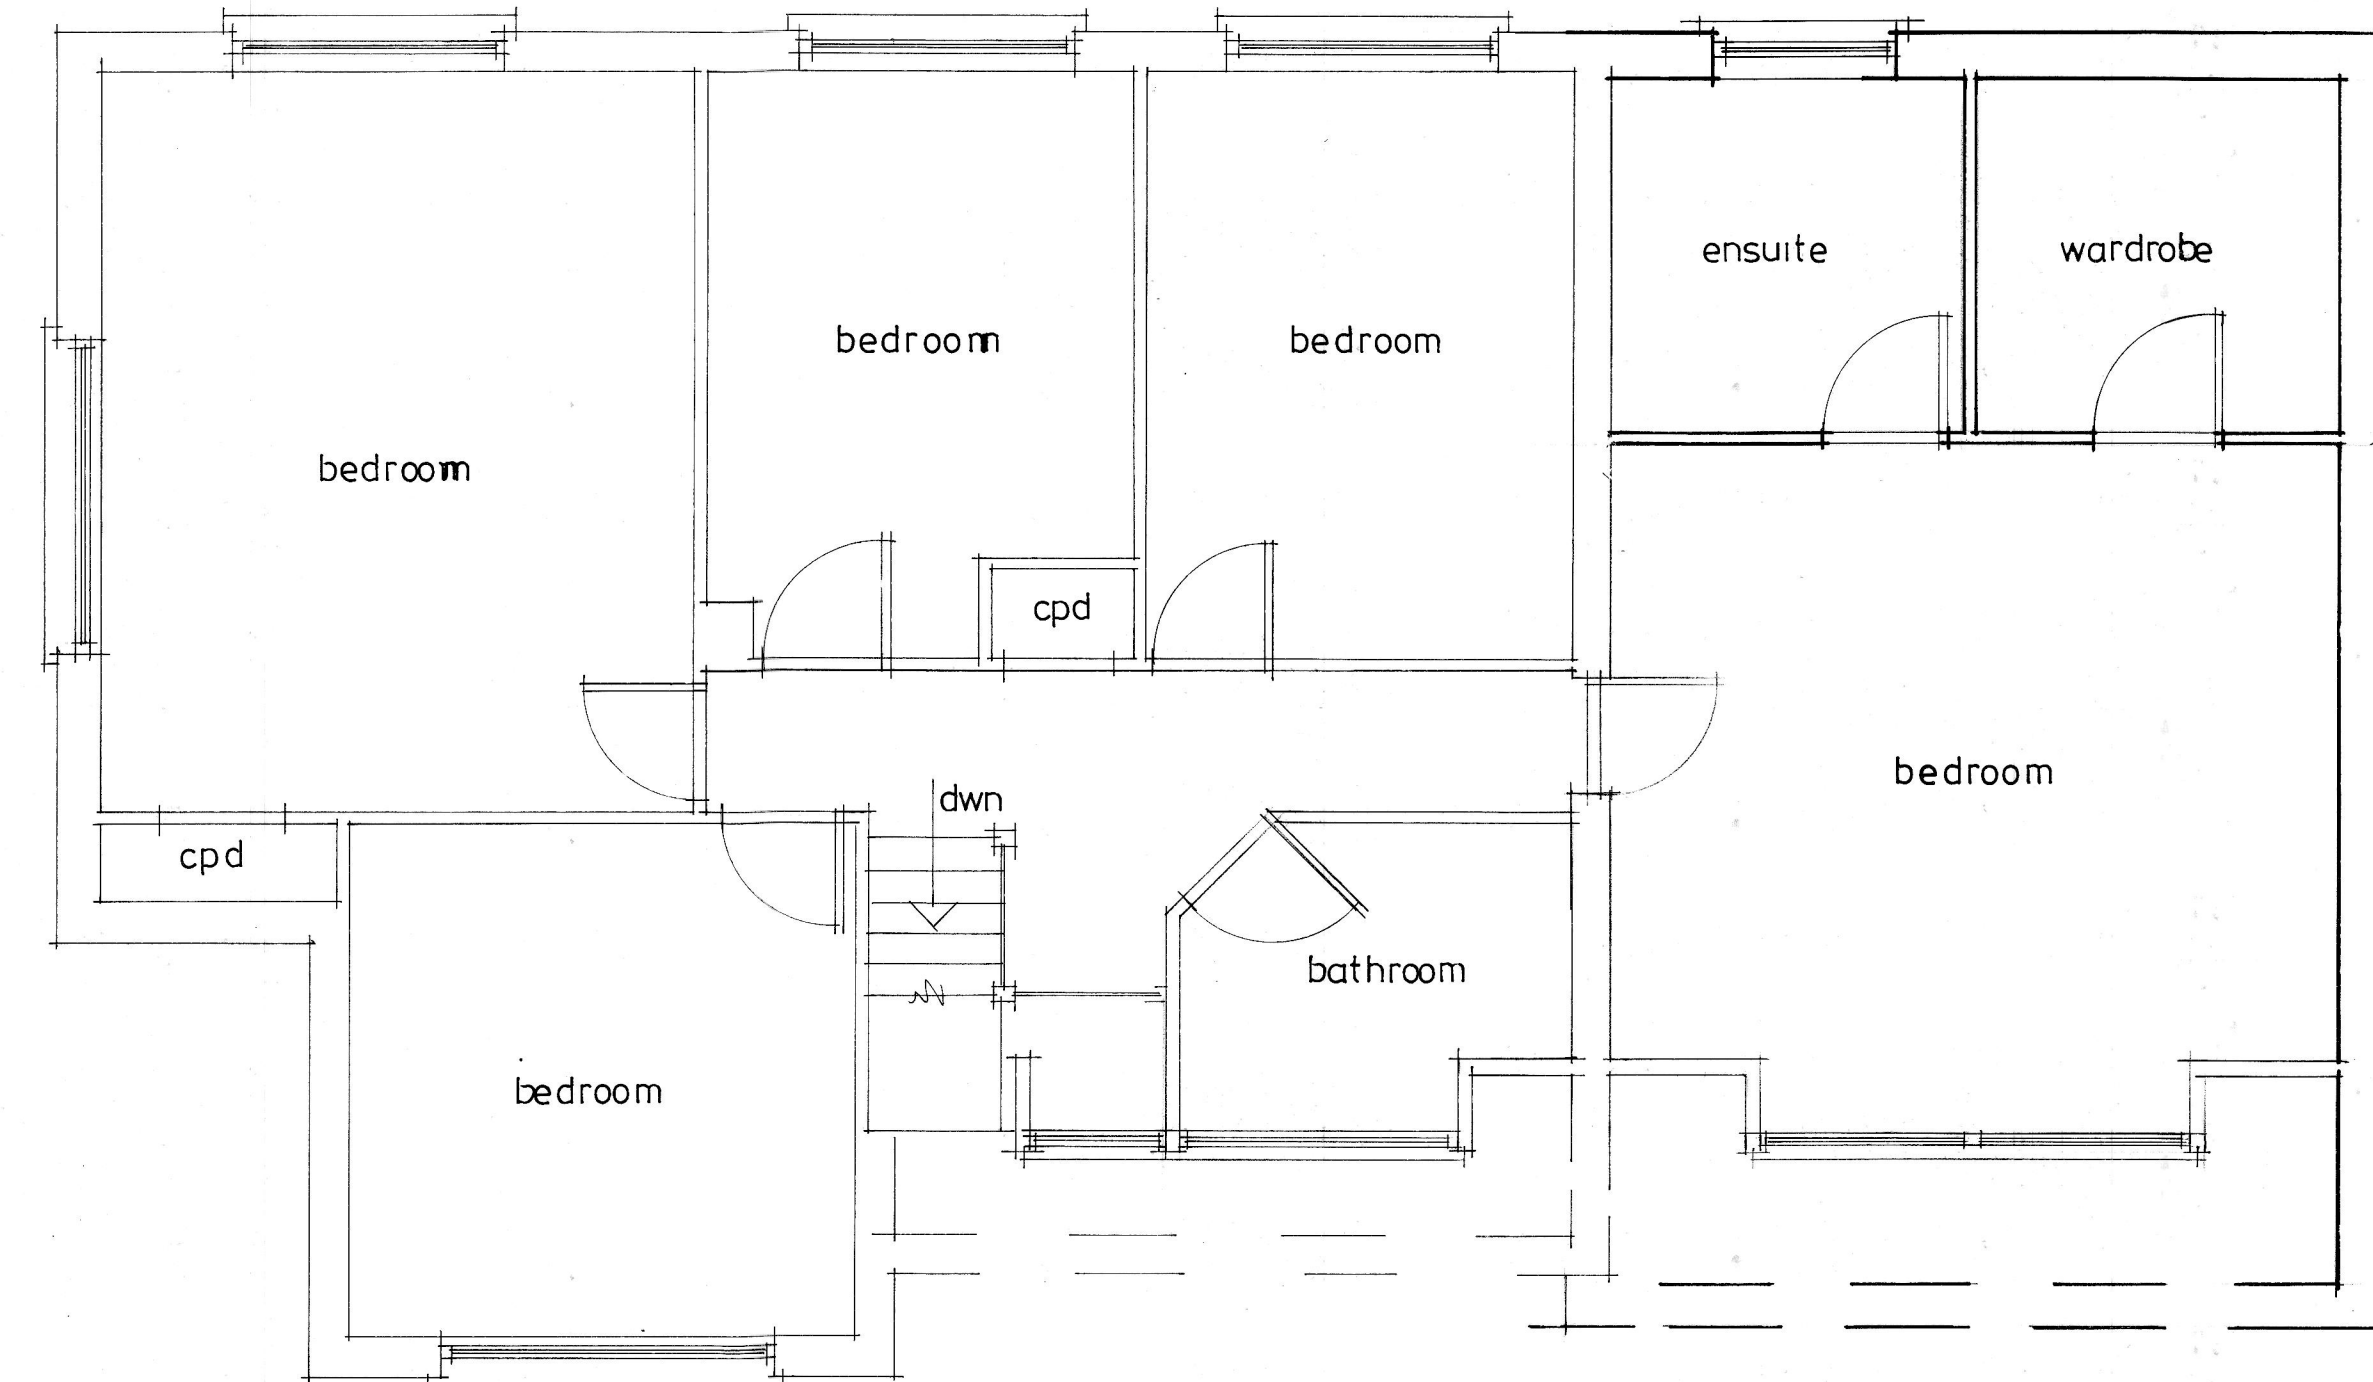

proposed first floor

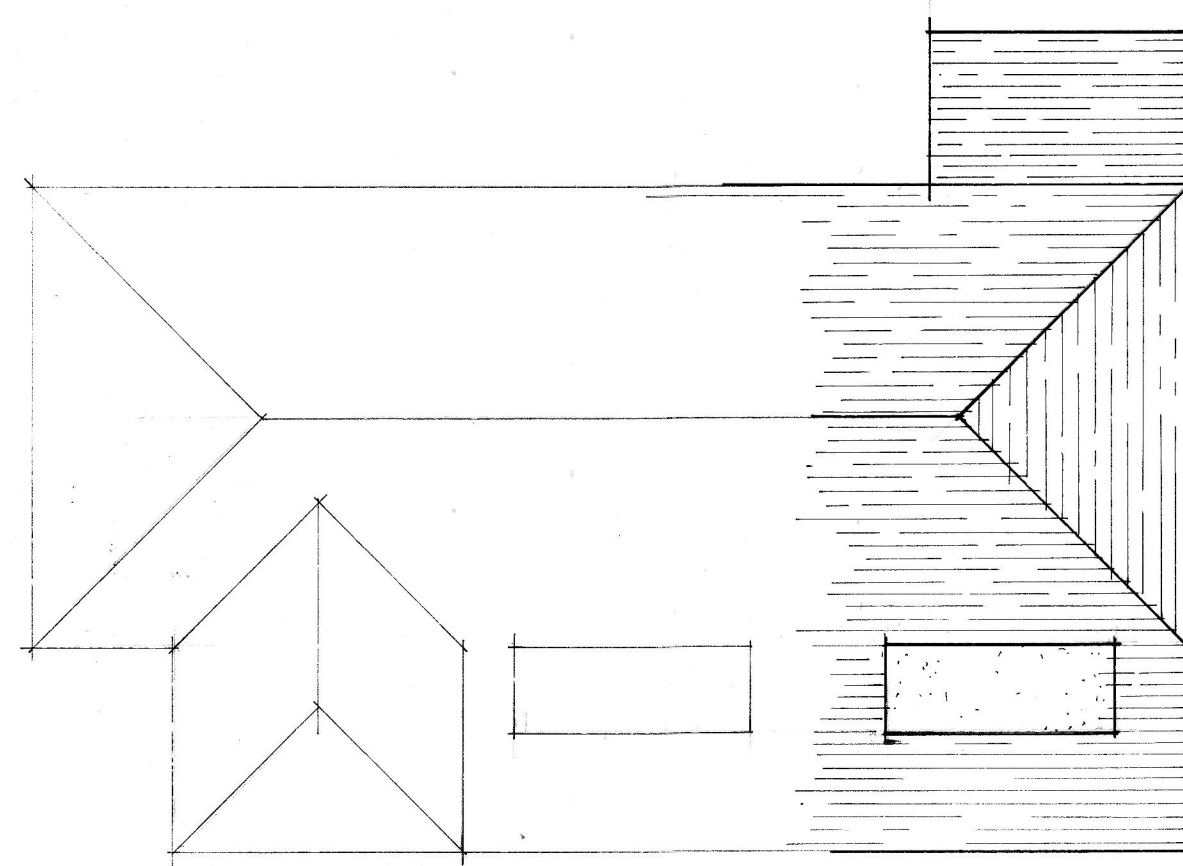


proposed roofplan

0 1 2 3 4 5 scale 1:50 m.
0 2 4 6 8 10 scale 1:100m.




proposed front

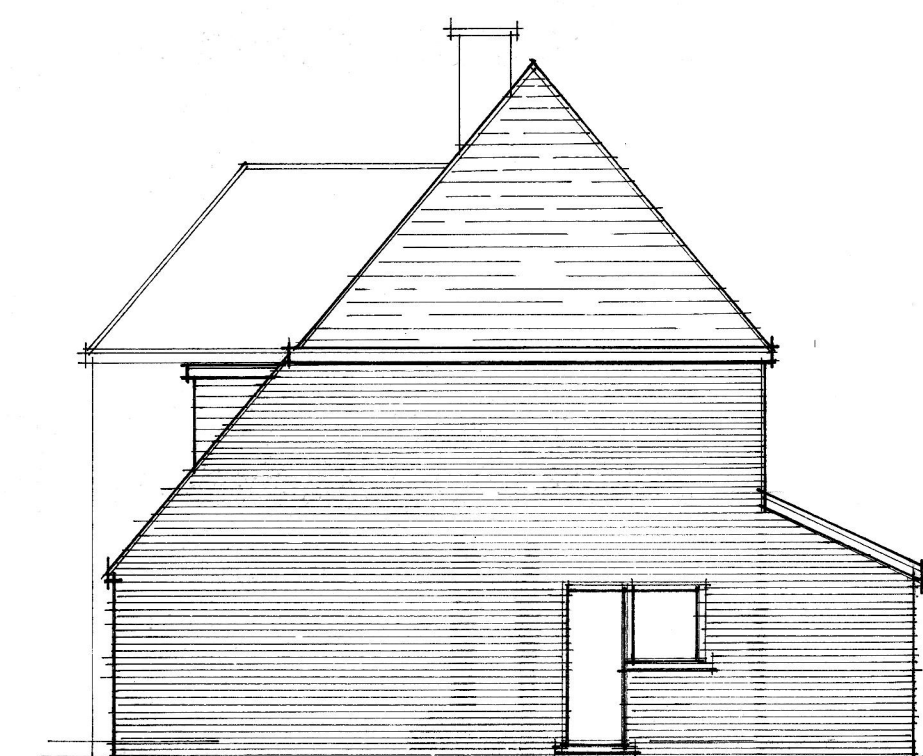

proposed side



proposed rear

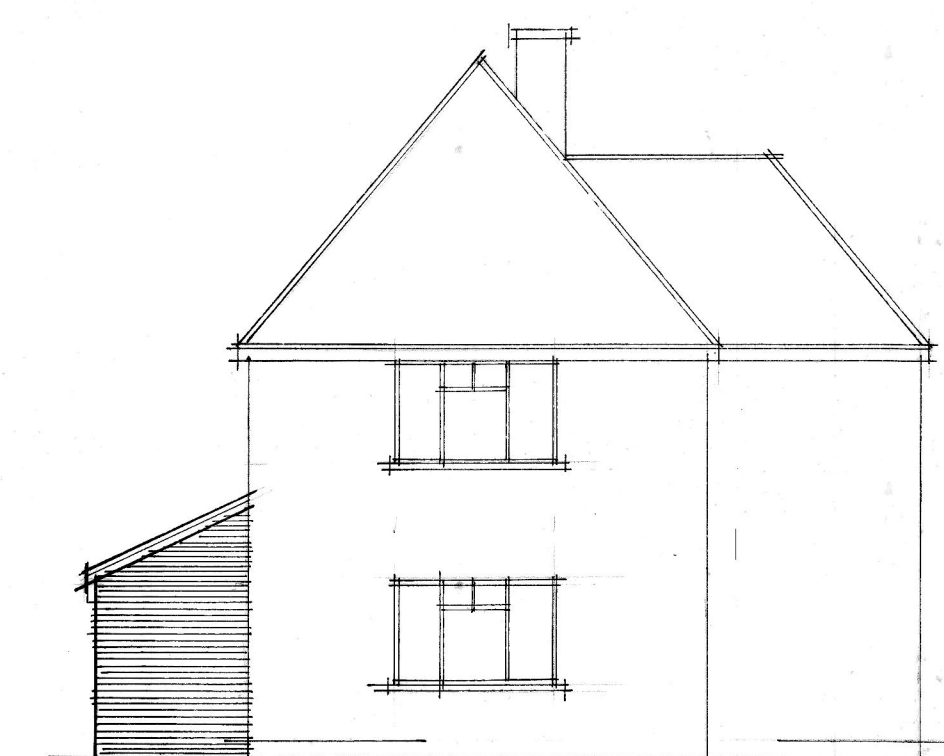

proposed side

A	AUG 2015	PLANNING DRAWINGS
Date		Revision
© copyright		
THORNS-YOUNG ARCHITECTURAL		
THORNS-YOUNG LTD CHARTERED BUILDING CONSULTANTS 232 London Road, North End, Portsmouth PO2 9JQ Tel: (023) 9267 2883 Fax: (023) 9266 3457 Website: www.thornsyoun.co.uk		
Client		
Mr & Mrs Copland		
Job Title		
Whitegate Edward Gardens		
Drawing Title Proposed plans		
Scale 1:100 1:50		
Date JULY 2015		Drawn by RN
Drg. No. 8158-15-2		Rev. A