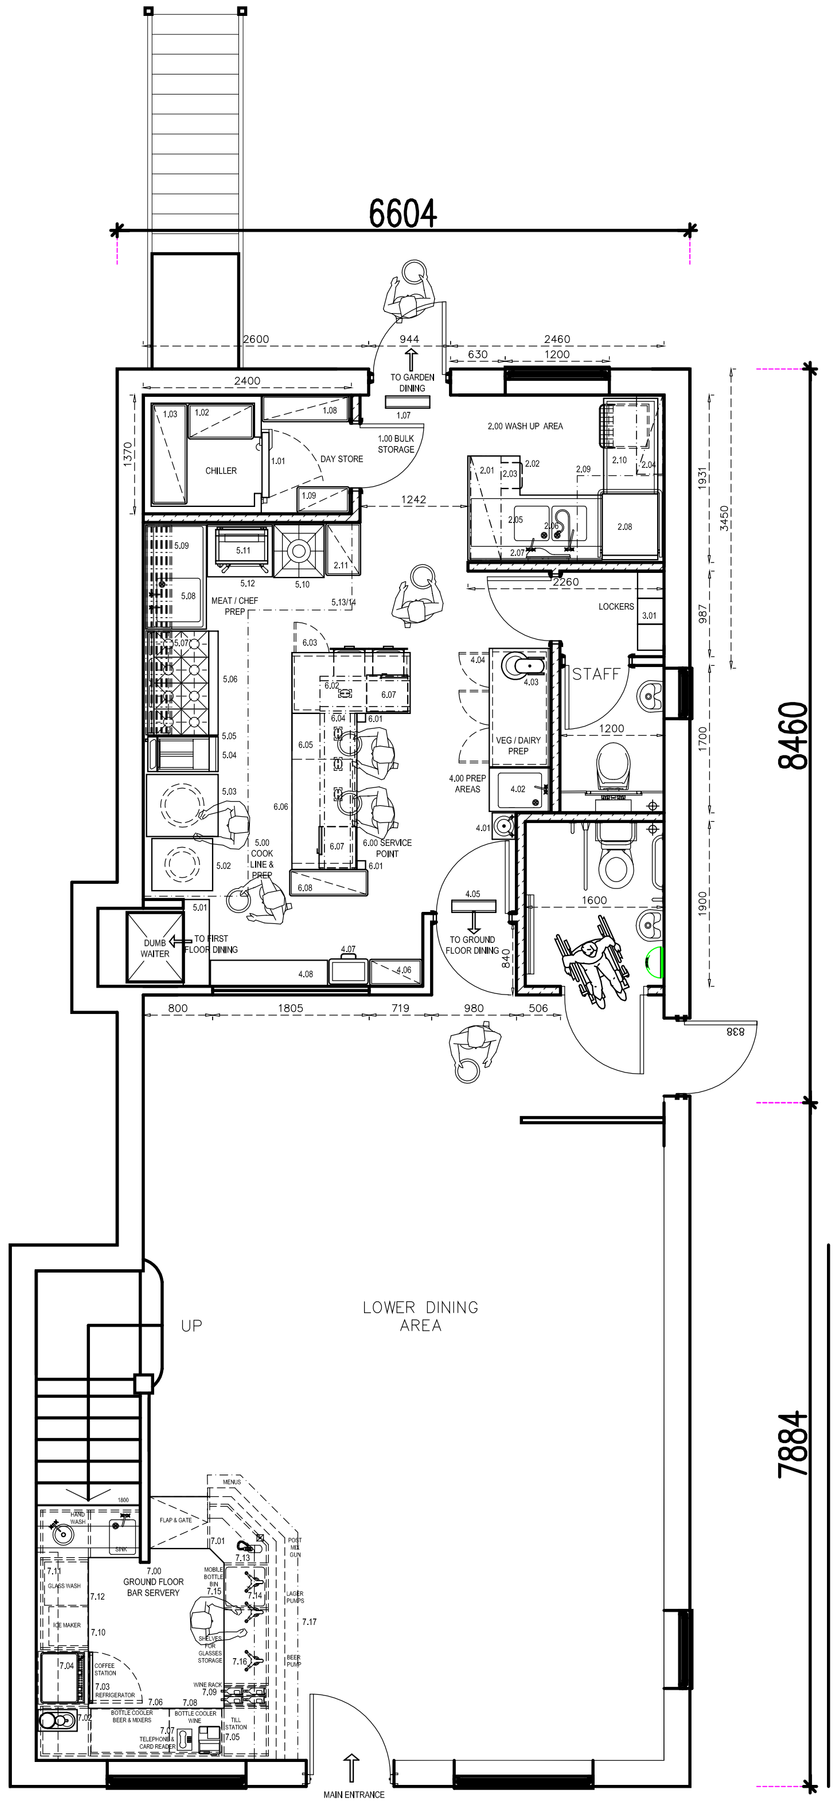


GROUND FLOOR

SCHEDULE OF EQUIPMENT

GROUND FLOOR KITCHEN

1.00 BULK STORAGE

1.01 WALK IN COLD ROOM - 1350 X 1350 COMPLETE WITH FLOOR AND INTERNAL LIGHTS
1.02 FOUR TIER CHILLER STORAGE RACK - 750 X 400 X 1700
1.03 FOUR TIER CHILLER STORAGE RACK - 1150 X 400 X 1700
1.04 - 1.07 ITEMS OMITTED
1.07 WALL MOUNTED FLY KILLER
1.08 FOUR TIER DRY GOODS STORAGE RACK - 1000 X 300 X 1700
1.09 FOUR TIER DRY GOODS STORAGE RACK - 600 X 300 X 1700
1.10 ITEM OMITTED
1.11 ITEM OMITTED

2.00 WASH UP AREA

2.01 TWO TIER AMBIENT GANTRY / OVER SHELVES - 1200 X 350
2.02 SLIM LINE UNDER COUNTER WASTE BIN
2.03 ITEM OMITTED
2.04 STAINLESS STEEL WALL SHELF - 900 X 300
2.05 L SHAPED INLET TABLE WITH 2 NO. 400 X 400 INSET SINK BOWLS, REAR TAP DECK & UNDER SHELF - 1500 X 700 LH ENTRY TO MACHINE
2.06 PRE RINSE SPRAY ARM & TAP ASSEMBLE PLUS MIXER TAPS
2.07 WALL MOUNTED BATTERY OPERATED GREASE PAK UNIT
2.08 PASS THROUGH DISH WASHER WITH INTEGRAL SOFTENER
2.09 WALL MOUNTED STAINLESS STEEL NON-MECHANICAL CONDENSE CANOPY - 1000 X 1000 X 500
2.10 OUTLET TABLE WITH BASKET RUNNERS & PART UNDER SHELF - 1100 X 630
2.11 FOUR TIER CLEANS STORAGE RACK - 600 X 400 X 1700

3.00 STAFF / CLEANERS

3.01 STAFF LOCKERS - BY OTHERS
3.02 FOUR TIER COSHH STORAGE RACK - 750 X 300 X 1700 - TO BE RE-LOCATED
3.03 JANITORIAL SINK WITH WASH HAND BASIN & TAPS - TO BE RE-LOCATED
3.04 WALL MOUNTED MOP/BROOM HOOKS MAX 850mm - TO BE RE-LOCATED

4.00 PREP AREAS

4.01 WALL MOUNTED WASH HAND BASIN & TAPS
4.02 WALL BENCH WITH 400 X 500 INSET SINK BOWL & TAPS WITH UNDER SHELF - 500 X 700 X 850
4.03 BENCH MOUNTED PLANETARY MIXER
4.04 THREE DOOR REFRIGERATED COUNTER - 1365 X 700 X 850
4.05 WALL MOUNTED FLY KILLER
4.06 FOUR TIER STORAGE RACK - 600 X 300 X 1700
4.07 DRY REFUSE SACK HOLDER
4.08 THREE TIER FLOOR STANDING SHELVING UNIT - 1350 X 300 X 900


5.00 COOK LINE & PREP AREA

5.01 THREE TIER FLOOR STANDING SHELVING UNIT - 1000 X 300 X 900
5.02 TANDOORI OVEN - 600 X 700 X 920 FUEL SOURCE TBA
5.03 TANDOORI OVEN - 715 X 825 X 890 FUEL SOURCE TBA
5.04 TWIN TANK GAS DEEP FAT FRYER - 450 X 812 X 900
5.05 STAINLESS STEEL SAFTEY GUARD TO SIDE OF FRYER
5.06 EIGHT BURNER GAS OVEN RANGE - 1200 X 812 X 900
5.07 WALL MOUNTED ROD STYLE POT SHELF - 1200 X 300
5.08 WALL BENCH WITH 500 X 500 INSET SINK BOWL & TAPS FLAT DRAINER TO R/H END WITH UNDER SHELF - 1700 X 700 X 900
5.09 WALL MOUNTED ROD STYLE POT SHELF - 1200 X 300
5.10 FLOOR STANDING GAS STOCK POT BURNER 0 600 X 600
5.11 GAS SALAMANDER GRILL ON BENCH LEGS - 600 X 424 X 456
5.12 STRENGTHENED WALL BENCH WITH TWO UNDER SHELVES - 750 X 600 X 900
5.13 L SHAPED WALL MOUNTED STAINLESS STEEL EXTRACTION CANOPY WITH AIR INPUT SYSTEM - MEASURING AT REARS - 4300 / 2400 X 1200 / 1000
5.14 STAINLESS STEEL WALL CLADDING TO REAR OF COOK LINE INCLUDING COLD ROOM WALL

6.00 SERVICE POINT

6.01 2 NO. WHITE PVC SERVICE POLES - 100 X 100 X CEILING HEIGHT
6.02 TWO TIER STAINLESS STEEL SERVICE GANTRY COMPRISING> FIRST TIER 1040 X 400 SHELF WITH ONE NO. QUARTZ LAMP UNDER R/H SECTION WITH AMBIENT UNDER L/H END FOR 6.07 TO SIT ON, TOP TIER TO BE 1040 X 300 SHELF WITH ONE NO. QUARTZ LAMP TO R/H SECTION WITH AMBIENT TO L/H END ABOVE ITEM 6.07 TO BUT AT 90° TO ITEM 6.04
6.03 THREE COMPARTMENT REFRIGERATED MEAT COUNTER WITH 2 X TWO DRAWER SECTIONS AND 1 DOOR SECTION UNDER ITEM 6.05 - 1365 X 700 X 850
6.04 TWO TIER STAINLESS STEEL SERVICE GANTRY COMPRISING> FIRST TIER 1800 X 400 SHELF WITH THREE NO. QUARTZ LAMPS UNDER L/H SECTION WITH AMBIENT UNDER R/H END FOR 6.07 TO SIT ON, TOP TIER TO BE 1800 X 300 SHELF WITH 3 NO. QUARTZ LAMPS TO L/H SECTION WITH AMBIENT TO R/H END ABOVE ITEM 6.07 TO BUT AT 90° TO ITEM 6.02
6.05 ISLAND BENCH WITH VOID AT R/H END FOR ITEM 6.06 WITH REMAINDER TO HAVE TWO UNDER SHELVES - 1800 X 750 X 900
6.06 PLAIN TOP HOT CUPBOARD UNDER ITEM 6.05 WITH SLIDING DOORS TO BOTH SIDES - 1000 X 700 X 850
6.07 2 NO. 1800 Watt MICROWAVE OVENS ON FIRST TIER OF ITEM 6.02 & 04
6.08 FOUR TIER STORAGE RACK - 900 X 300 X 1700



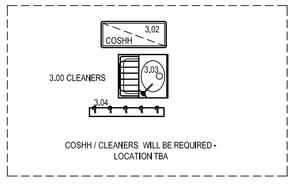

SCHEDULE OF EQUIPMENT

7.00 GROUND FLOOR BAR SERVERY


7.01 BAR COUNTER WITH FLAP & GATE AS INDICATED. WORK TOP STYLE & FINISH TBA BY CLIENT AND TO INCLUDE STAINLESS STEEL INSET SINK BOWL & WASH HAND BASIN WITH MIXER TAPS, UNDER FRAME TO HAVE VOIDS FOR UNDER COUNTER EQUIPMENT WHERE SHOWN. SHELVES FOR GLASSES STORAGE TO COMPRISE THREE LEVELS WITH PULL OUT SHELVES ON RUNNERS WITH FRONT END STOP. SHELVES TO BE FITTED WITH LINERS SUITABLE FOR GLASS. SHELF UNDER SINK & WHB TO COMPRISE ONE BASE SHELF. THE REAR OF THE UNDER FRAME TO HAVE 100mm VOID BETWEEN THE BAR FRONTAGE AND FRAME TO ALLOW THE PASSAGE OF SERVICES FEEDING THE BAR EQUIPMENT. WHERE SUITABLE THE BACK OF THE FRAME TO BE FITTED WITH REAR PANELS WITH PORTALS IN SUITABLE LOCATIONS FOR PIPE WORK, DRAINAGE & ELECTRICAL CABLES.
7.02 ELECTRIC COFFEE GRINDER ON KNOCK OUT DRAWER
7.03 UNDER COUNTER REFRIGERATOR - 595 X 600 X 850
7.04 SEMI AUTOMATIC TWO GROUP ESPRESSO COFFEE MACHINE WITH WATER FILTER PACKAGE
7.05 ELECTRONIC CASH REGISTER
7.06 TWO DOOR REFRIGERATED BOTTLE COOLER WITH INTERNAL SHELVES & GLASS SLIDING DOORS - 900 X 500 X 900
7.07 TELEPHONE & CARD READER - BY OTHERS
7.08 REFRIGERATED BOTTLE COOLER WITH INTERNAL SHELVES & GLASS DOOR - 600 X 500 X 900
7.09 WINE RACK TO BE FITTED UNDER COUNTER
7.10 UNDER COUNTER ICE MACHINE WITH WATER FILTER - 450 X 450
7.11 REAR WALL BAR SHELF FEATURE - DETAILS TBA BY CLIENT
7.12 UNDER COUNTER GLASS WASHER WITH INTEGRAL WATER SOFTENER TO INCLUDE GLASS WASH STAND - 500 X 500
7.13 POST MIX GUN - BY OTHERS
7.14 LAGER PUMPS - BY OTHERS
7.15 MOBILE UNDER COUNTER BOTTLE BIN - 500 X 500
7.16 BEER PUMP - BY OTHERS
7.17 BAR TOP & FRONTAGE - BY OTHERS - DETAILS TBA BY CLIENT
7.18 PRE DINING WAITING AREA FURNITURE - BY OTHERS - NOT SHOWN
7.19 DINING TABLES AND CHAIRS - BY OTHERS - NOT SHOWN

8.00 FIRST FLOOR FOOD BAR SERVERY

8.01 L SHAPED FOOD SERVICE COUNTER - STYLE & FINISH TBA BY CLIENT
8.02 ELECTRIC HOT CUPBOARD WITH SLIDING DOORS - 1000 X 600 X 850
8.03 SLIM LINE WASTE BIN
8.04 THREE DOOR REFRIGERATED COUNTER - 1365 X 700 X 850
8.05 SINGLE RING INDUCTION HOB ON ITEM 8.04
8.06 WALL MOUNTED EXTRACTION CANOPY - FINISH TO BE DECIDED - 1000 X 900
8.07 WALL BENCH WITH INSET 400 X 500 SINK BOWL & MIXER TAPS PLUS INSET WASH HAND BASIN & TAPS UNDER TO BE ONE UNDER SHELF ENCLOSED BY CUPBOARD DOORS - 900 X 700 X 850
8.08 THREE TIER FLOOR STANDING SHELF UNIT - 1000 X 250 X 850
8.09 WALL MOUNTED FLY KILLER

8.00 FIRST FLOOR DRINKS BAR SERVERY

8.10 BAR TOP AND FRONTAGE - BY OTHERS
8.11 L SHAPED FRONT BAR COUNTER WITH FLAP & GATE AS INDICATED. WORK TOP STYLE & FINISH TBA BY CLIENT AND TO INCLUDE STAINLESS STEEL INSET SINK BOWL & WASH HAND BASIN WITH MIXER TAPS, UNDER FRAME TO HAVE VOIDS FOR UNDER COUNTER EQUIPMENT WHERE SHOWN. SHELVES FOR GLASSES STORAGE TO COMPRISE THREE LEVELS WITH PULL OUT SHELVES ON RUNNERS WITH FRONT END STOP. SHELVES TO BE FITTED WITH LINERS SUITABLE FOR GLASS. SHELF UNDER SINK & WHB TO COMPRISE ONE BASE SHELF. THE REAR OF THE UNDER FRAME TO HAVE 100mm VOID BETWEEN THE BAR FRONTAGE AND FRAME TO ALLOW THE PASSAGE OF SERVICES FEEDING THE BAR EQUIPMENT. WHERE SUITABLE THE BACK OF THE FRAME TO BE FITTED WITH REAR PANELS WITH PORTALS IN SUITABLE LOCATIONS FOR PIPE WORK, DRAINAGE & ELECTRICAL CABLES.
8.12 POST MIX GUN - BY OTHERS
8.13 LAGER & BEER PUMPS - BY OTHERS
8.14 TWO DOOR REFRIGERATED BOTTLE COOLER WITH INTERNAL SHELVES & GLASS SLIDING DOORS - 900 X 500 X 900
8.15 MOBILE UNDER COUNTER BOTTLE BIN - 500 X 500
8.16 ELECTRONIC CASH REGISTER & EPOS
8.17 TELEPHONE & CARD READER - BY OTHERS
8.18 ICE CHEST WITH SPEED RAIL & INGREDIENT LIMIT AT REAR - 450 X 600
8.19 UNDER COUNTER GLASS WASHER WITH INTEGRAL WATER SOFTENER TO INCLUDE GLASS WASH STAND - 500 X 500

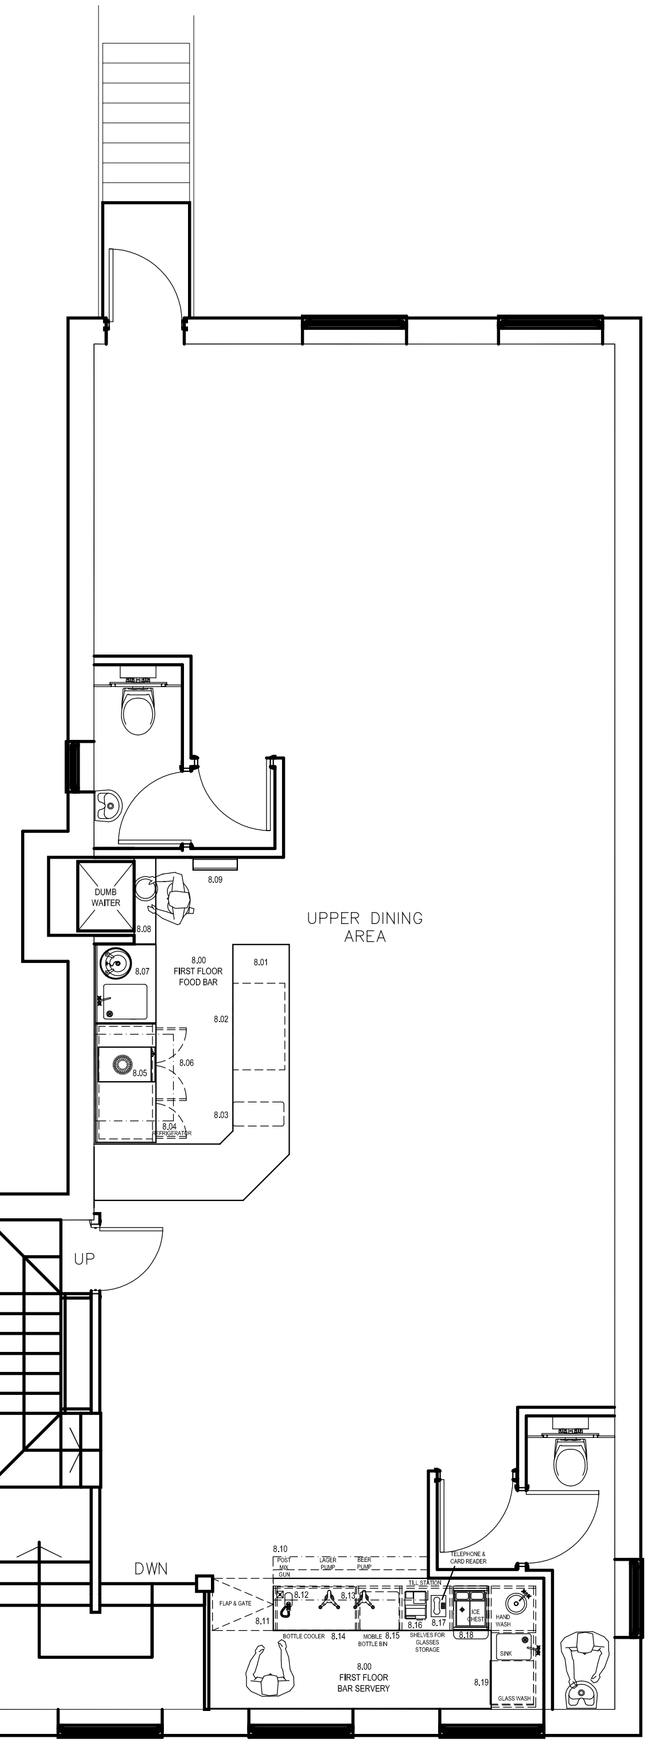

FIRST FLOOR

Andrew White Commercial Kitchens Ltd

DESIGN, SUPPLY, INSTALL, SERVICE AND MAINTAIN
CATERING, KITCHEN, SERVERY & BAR EQUIPMENT

CLIENT
DR. MAYANK GUPTA

DETAIL
PROPOSED LAYOUT OF CATERING KITCHEN AND BAR AREAS

PROJECT
PROPOSED RESTAURANT
36 - 38 NORTH STREET
EMSWORTH
HAMPSHIRE

DATE	SCALE	DRAWN BY	DRG. NUMBER
29.06.2015	1:50 @ A1	FDS	AWC_492_A

I HEREBY CONFIRM MY ACCEPTANCE OF ALL INFORMATION ON THIS DRAWING AND UNDERSTAND THAT ANY SUBSEQUENT CHANGES TO THIS PLAN MAY BE SUBJECT TO ADDITIONAL CHARGES

CUSTOMERS SIGNATURE.....DATE.....

REVISIONS
.
.
.
20.07.2015 REV.A RE-DESIGNED TO NEW SPACE PERAMETERS.

FIRST FLOOR OFFICE SUITE, BUDDENS YARD, STATION ROAD, WICKHAM
HAMPSHIRE PO17 5JA TEL: 01329 834662 FAX: 01329 834663
E-Mail: info@awckitchens.co.uk Web Site: www.andrewwhitecommercialkitchens.co.uk

This drawing is the property of the Andrew White Commercial Kitchens Limited and must NOT be copied, reproduced or disclosed to any unauthorised person without the consent of the Andrew White Commercial Kitchens Limited.