



PHYSICAL SCALE IN METERS @ 1:1250

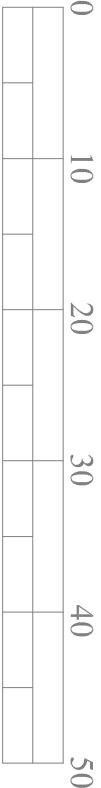


PHYSICAL SCALE IN METERS @ 1:500

NOTES:
This drawing has been produced solely for PLANNING/DESIGN.
Do not Scale from this Drawing except for planning purposes.
This drawing is the copyright of MF Designs Ltd.

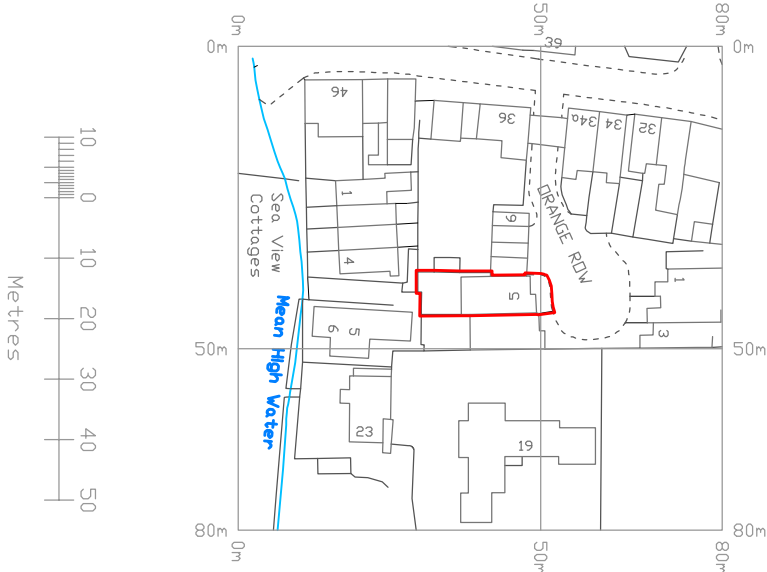

Reproduction in whole or part is prohibited without the prior permission of Ordnance Survey.
Crown copyright 2014. Supplied by capla ltd trading as UKOrdnanceSurvey a licensed Ordnance Survey partner 0000541350.
Unique plan reference V1/14211/18069

Location

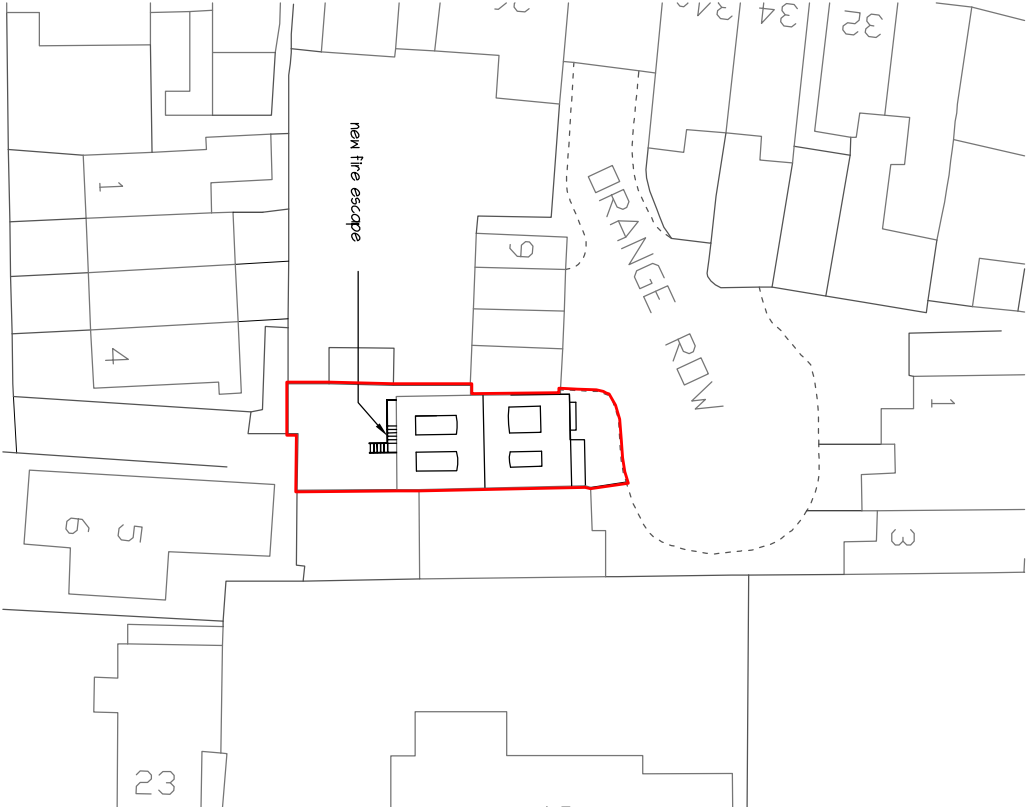

Block

mf designs ltd

Chartered Architects



52 King Street • Emsworth • Hampshire • PO10 7AZ
Director: Martin Farrer RIBA • Co Registration No.4507379

01243 377766
admin@mfdesigns.org.uk

Date: Sep 2015
Scale: 1:1250/500

Job No: 3138
Dwg No: P_02

EXTERNAL FIRE ESCAPE - 5 Orange Row, Emsworth. PO10 7EL