



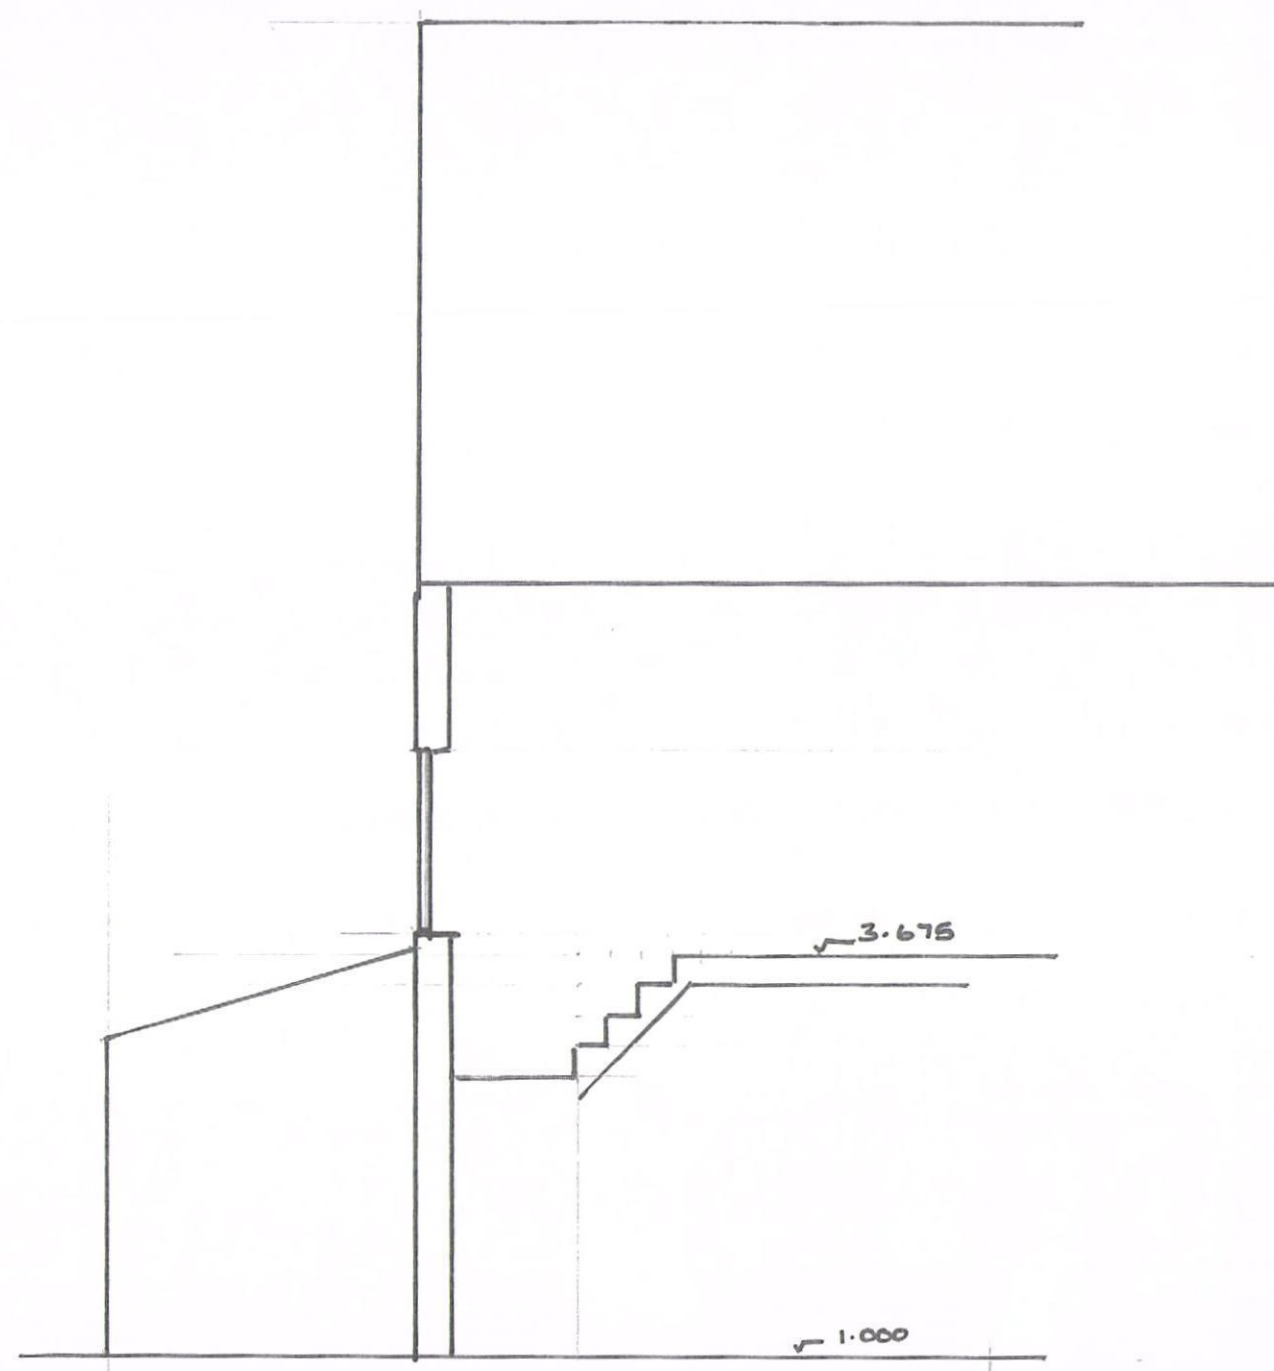

SECTION A-A EXISTING.

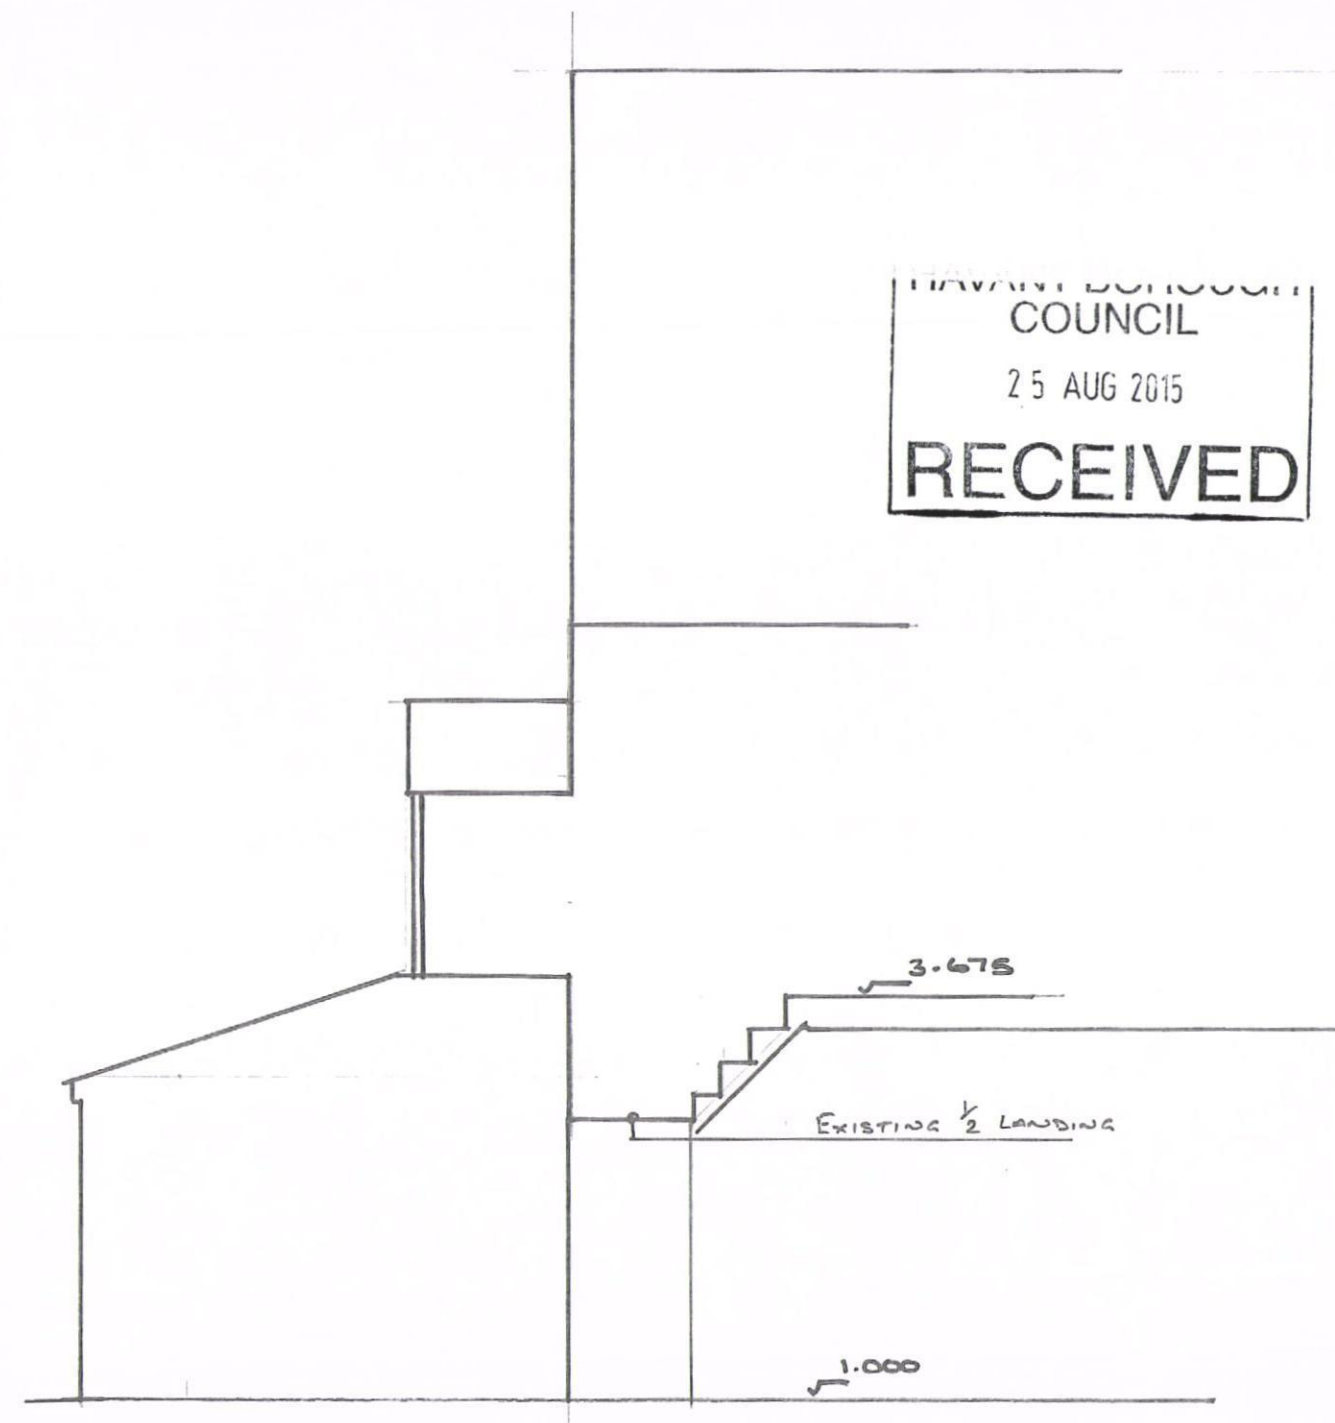

SECTION A-A. PROPOSED.

HAVANT BOROUGH
 COUNCIL
 25 AUG 2015
RECEIVED

Mr I Wilde
 25 BLACKDOWN CRESENT
 LEIGH PARK
 PO9 5AZ

SCALE 1:50
 DEG 104
 REV 0