


PLANTING PLAN FOR REAR OF 70 RAKS LANE POH GLP

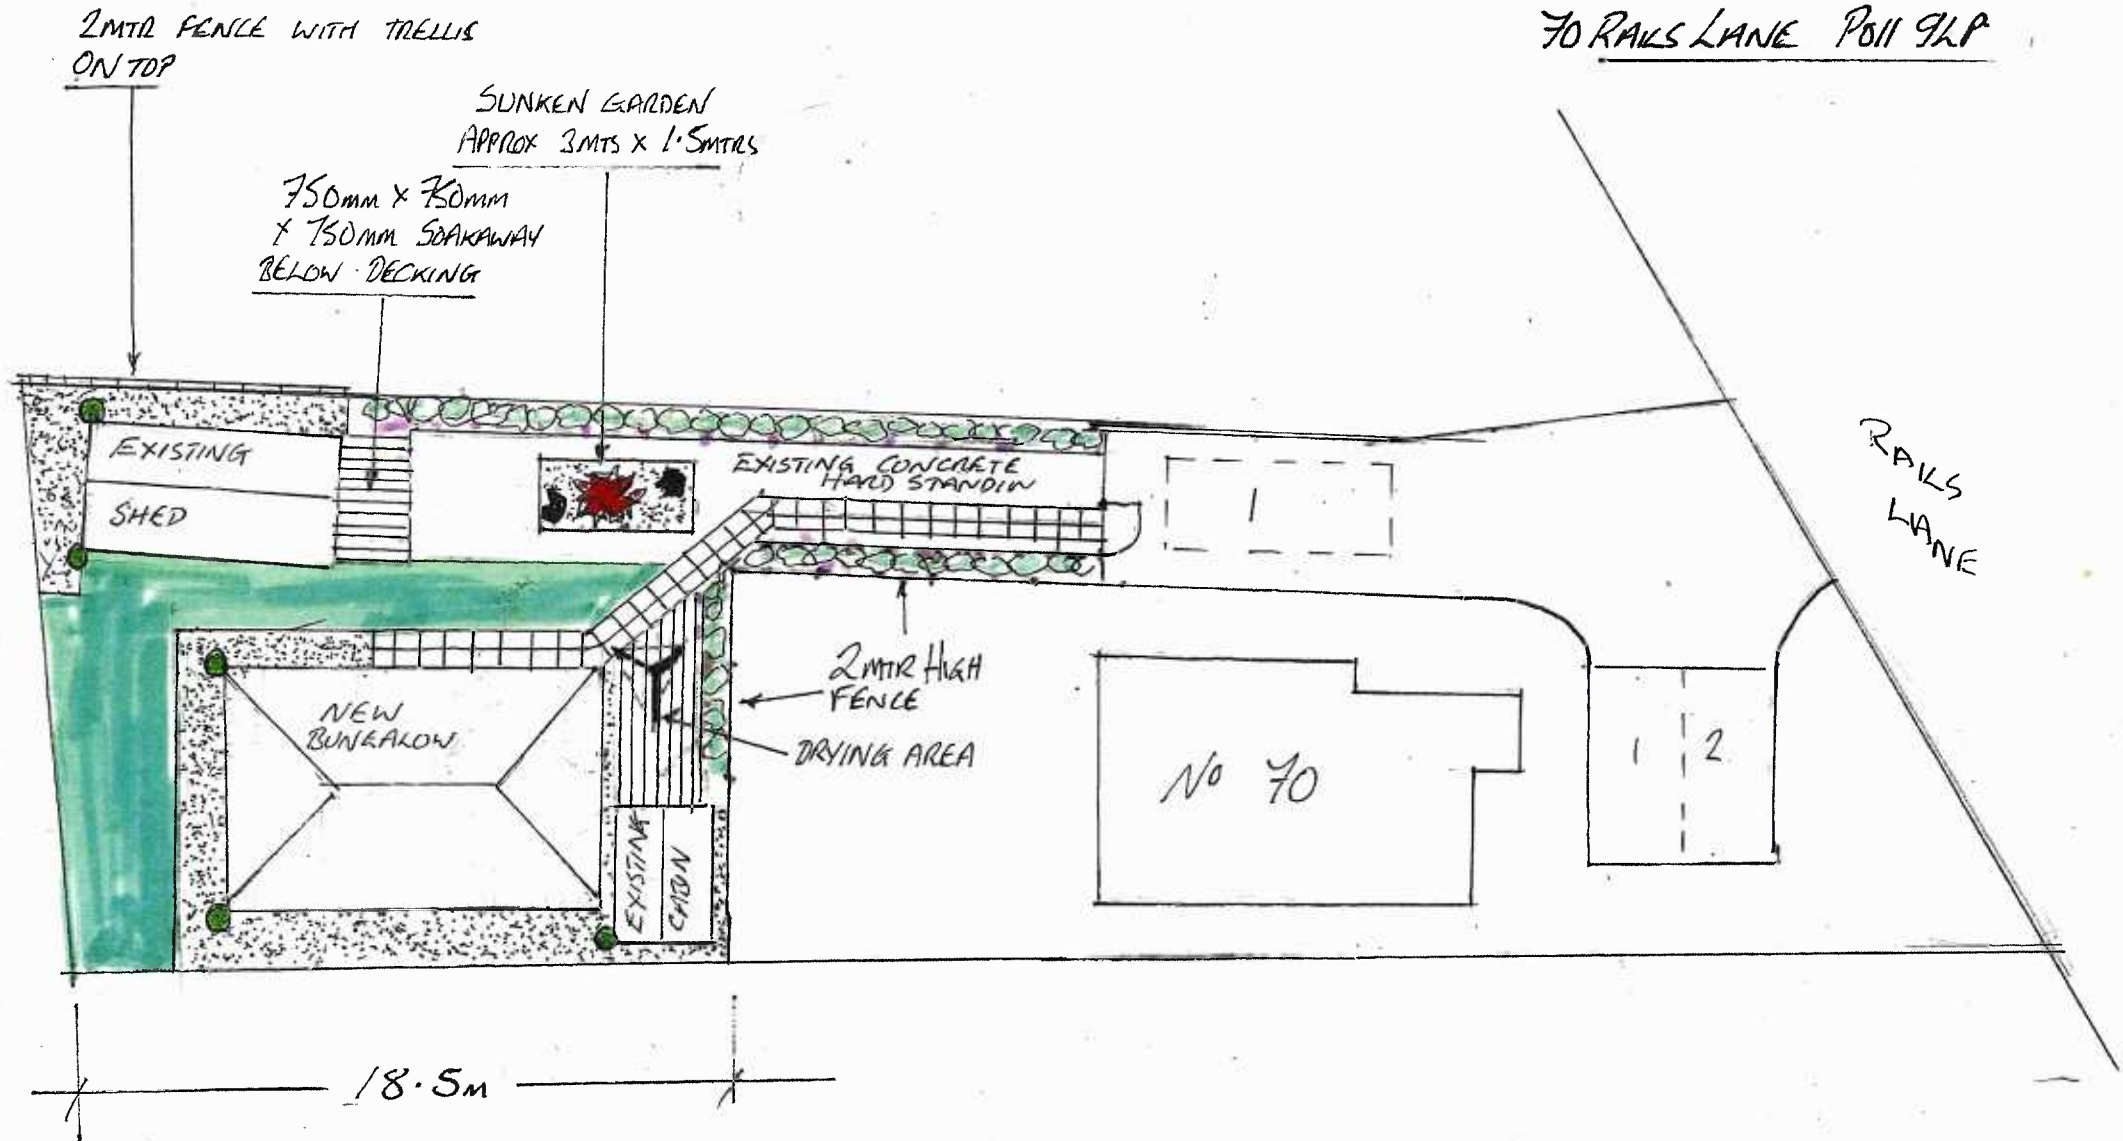

PLANTING PLAN - LEGEND



SHINGLE OVER PERMEABLE MEMBRANE



JAPANESE ACER APPROX 1.5 HIGH



BOX HEDGE (*BOXUS SEMPERVIRENS*) APPROX 30cm HIGH @ 20cm CTRS
INTER SPERSED WITH VARICOLOUR AFRICAN DAISIES @ 500mm CTRS



GRASS



SPACED PERMEABLE PAVING ALLOWING DRAIN AWAY



SPACED WOODEN DECKING OVER PERMEABLE MEMBRANE



RAINWATER BUTT



DECORATIVE GARDEN ROCK APPROX 40cms x 30 x 20

