
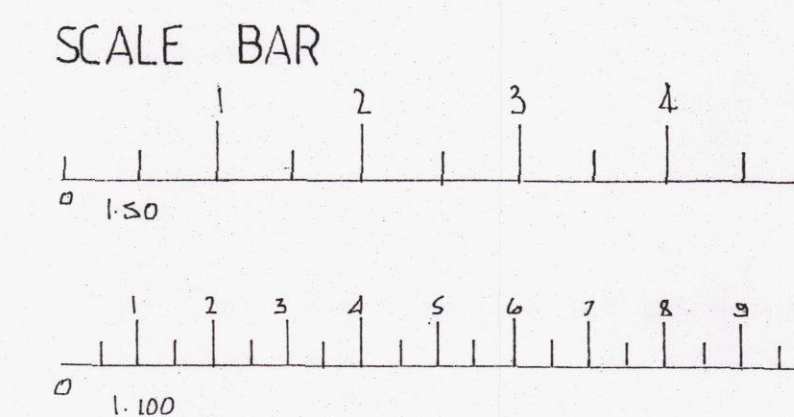
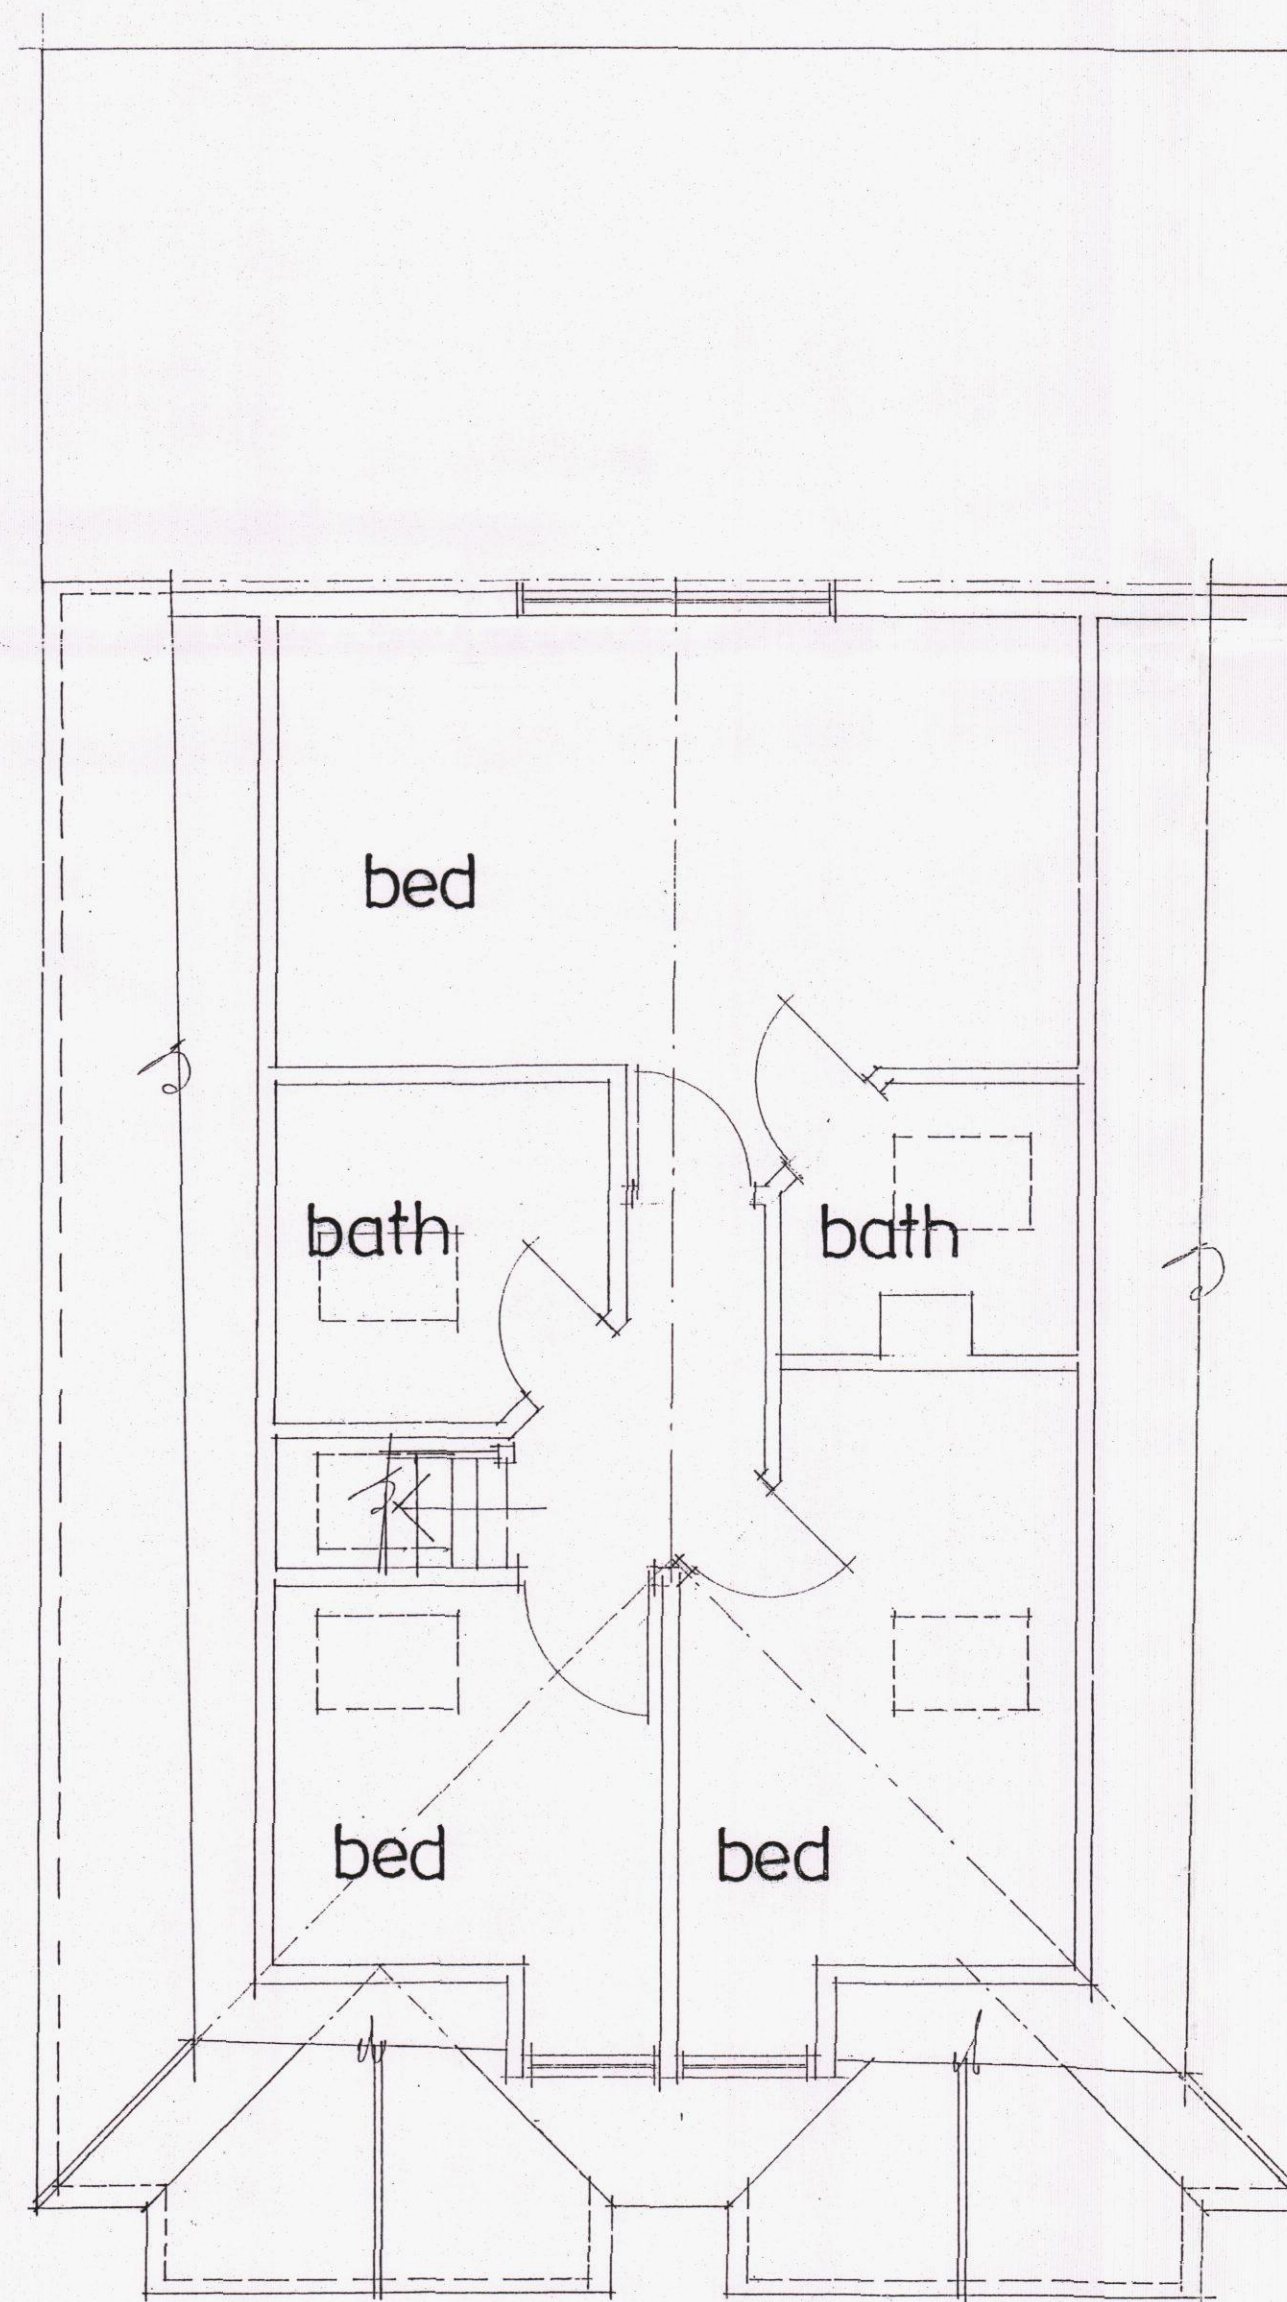
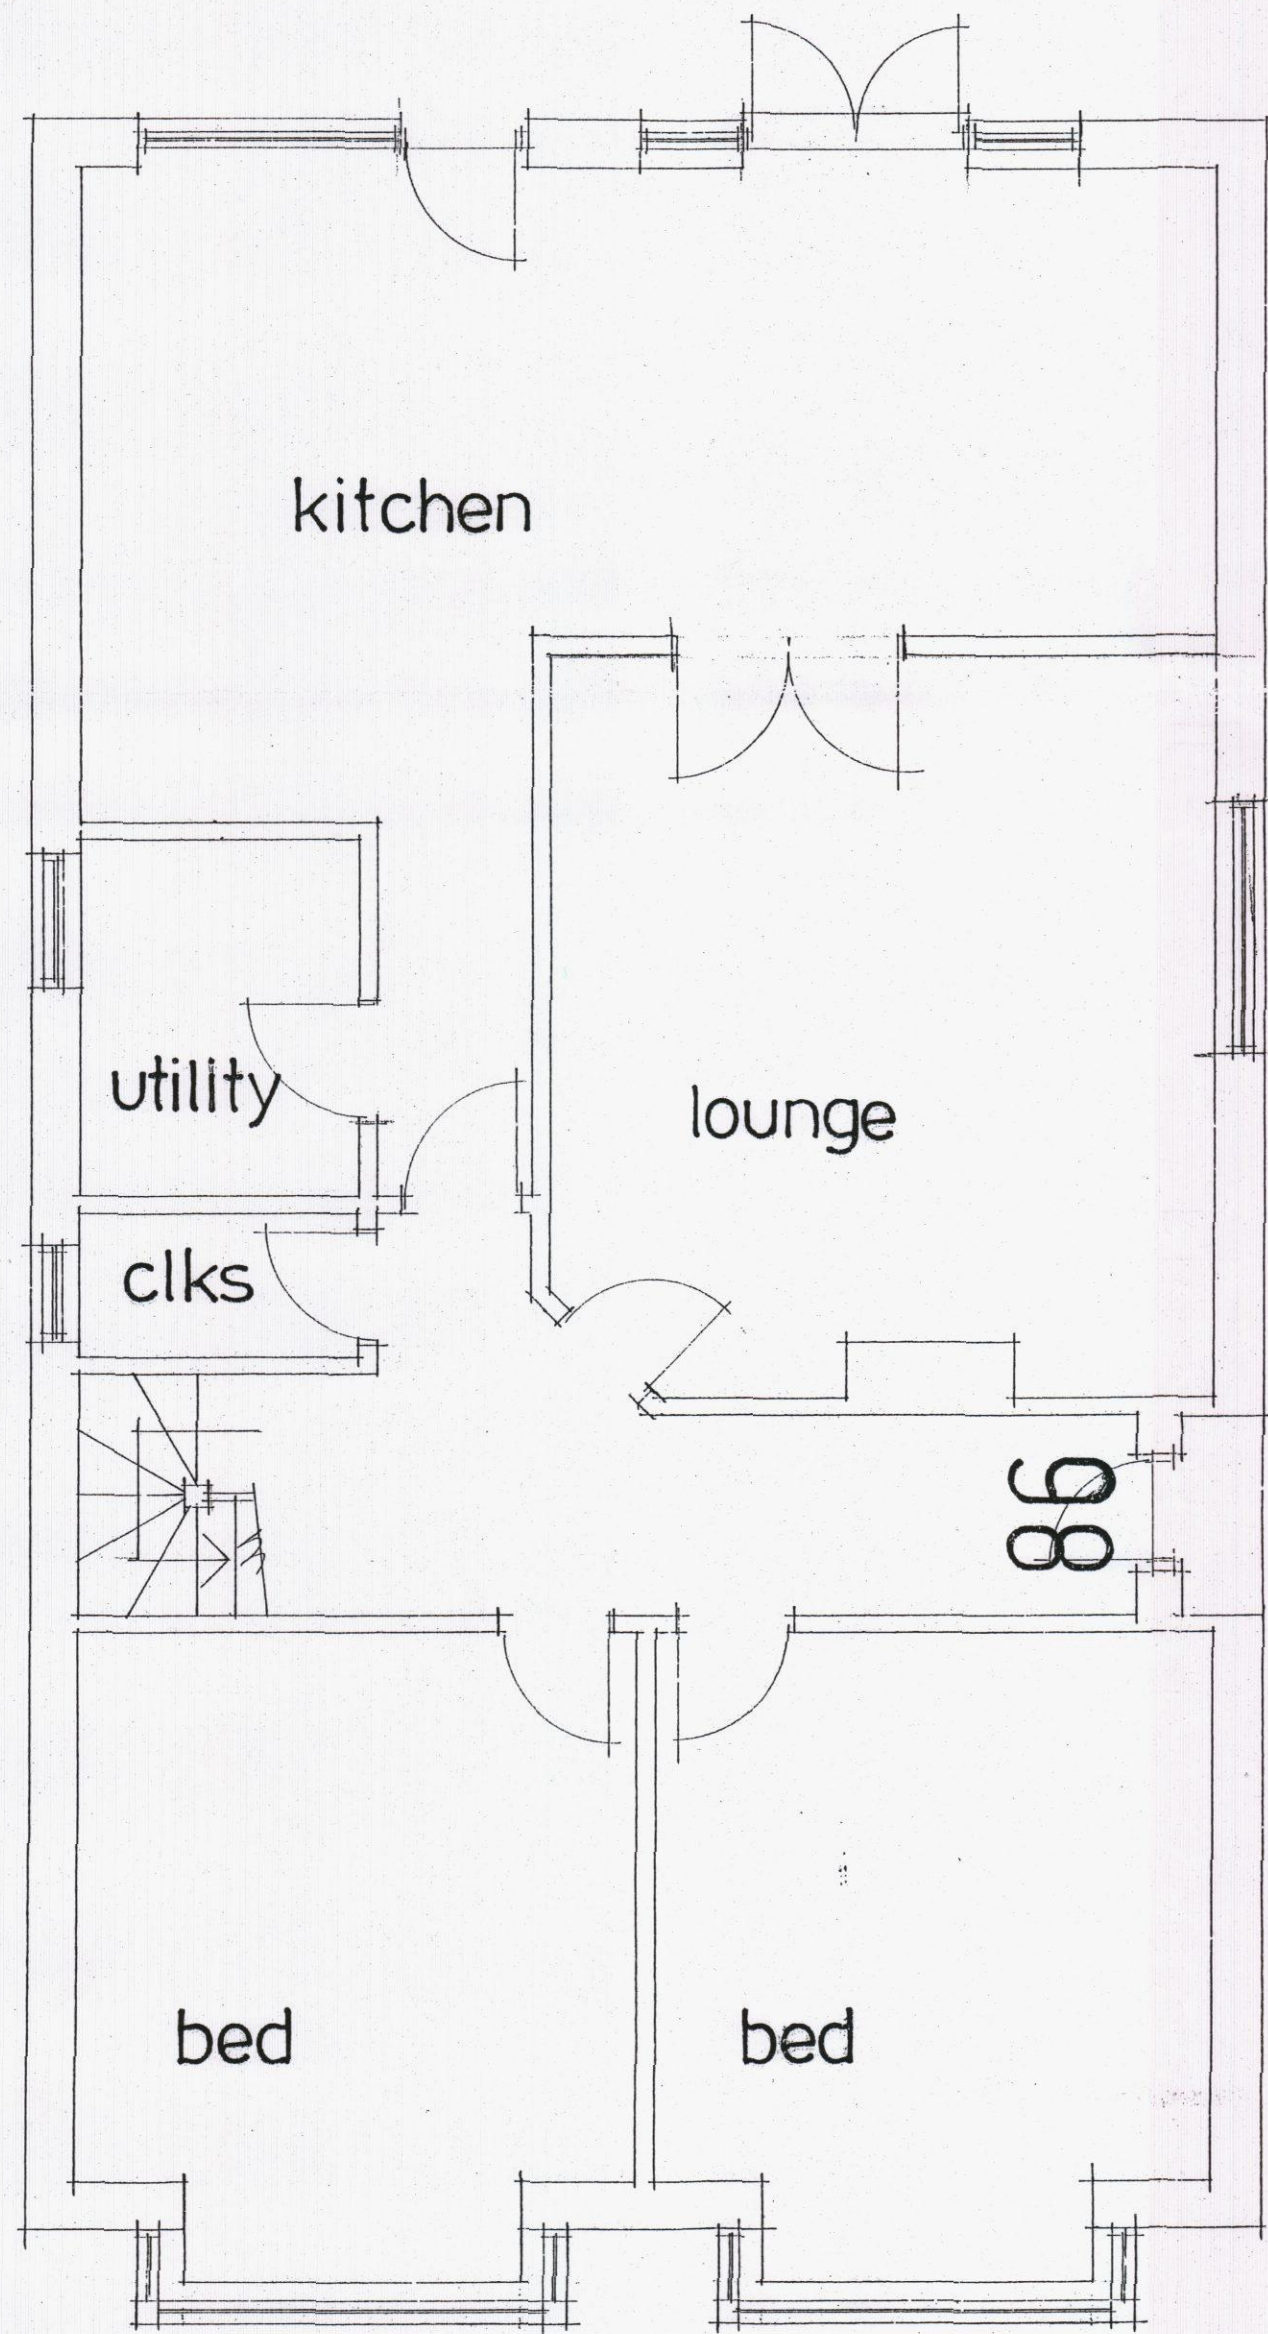
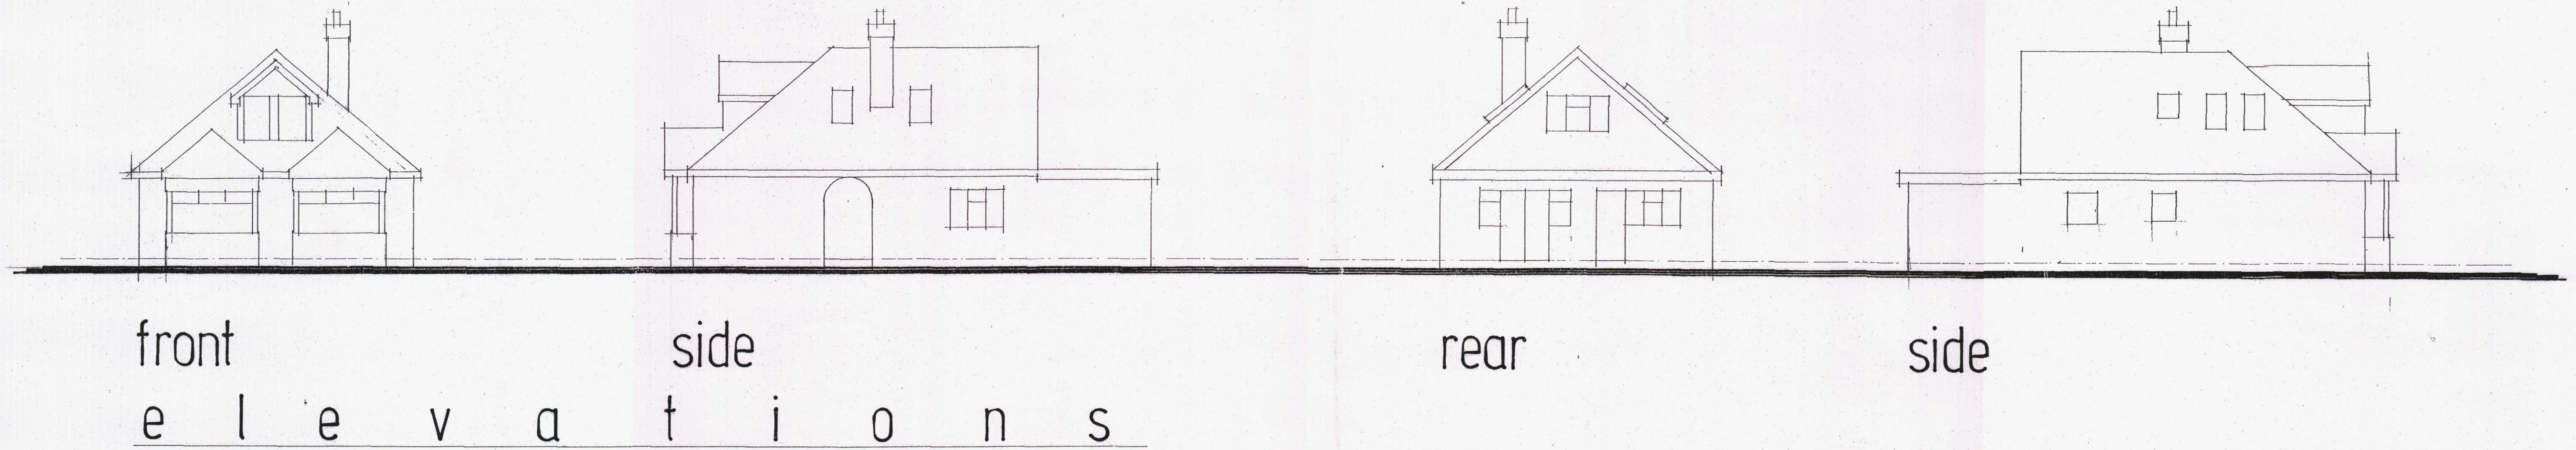


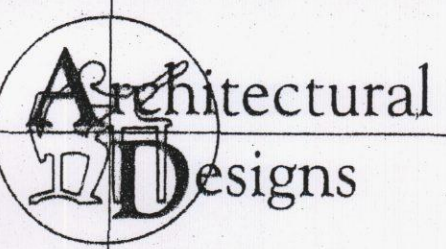

HAVANT BOROUGH
COUNCIL
12 JUN 2015
RECEIVED

	
Architectural Designs 157 Methuen Road, Southsea, Portsmouth, Hants. PO4 9HQ Telephone: 02392 362829	
Project: 26 Stokes Hill Road Pymouth	
Title: Drawings as existing	
Scale: 1:50 and 1:100	
Date:	
Drawing No: 1402-1720	