



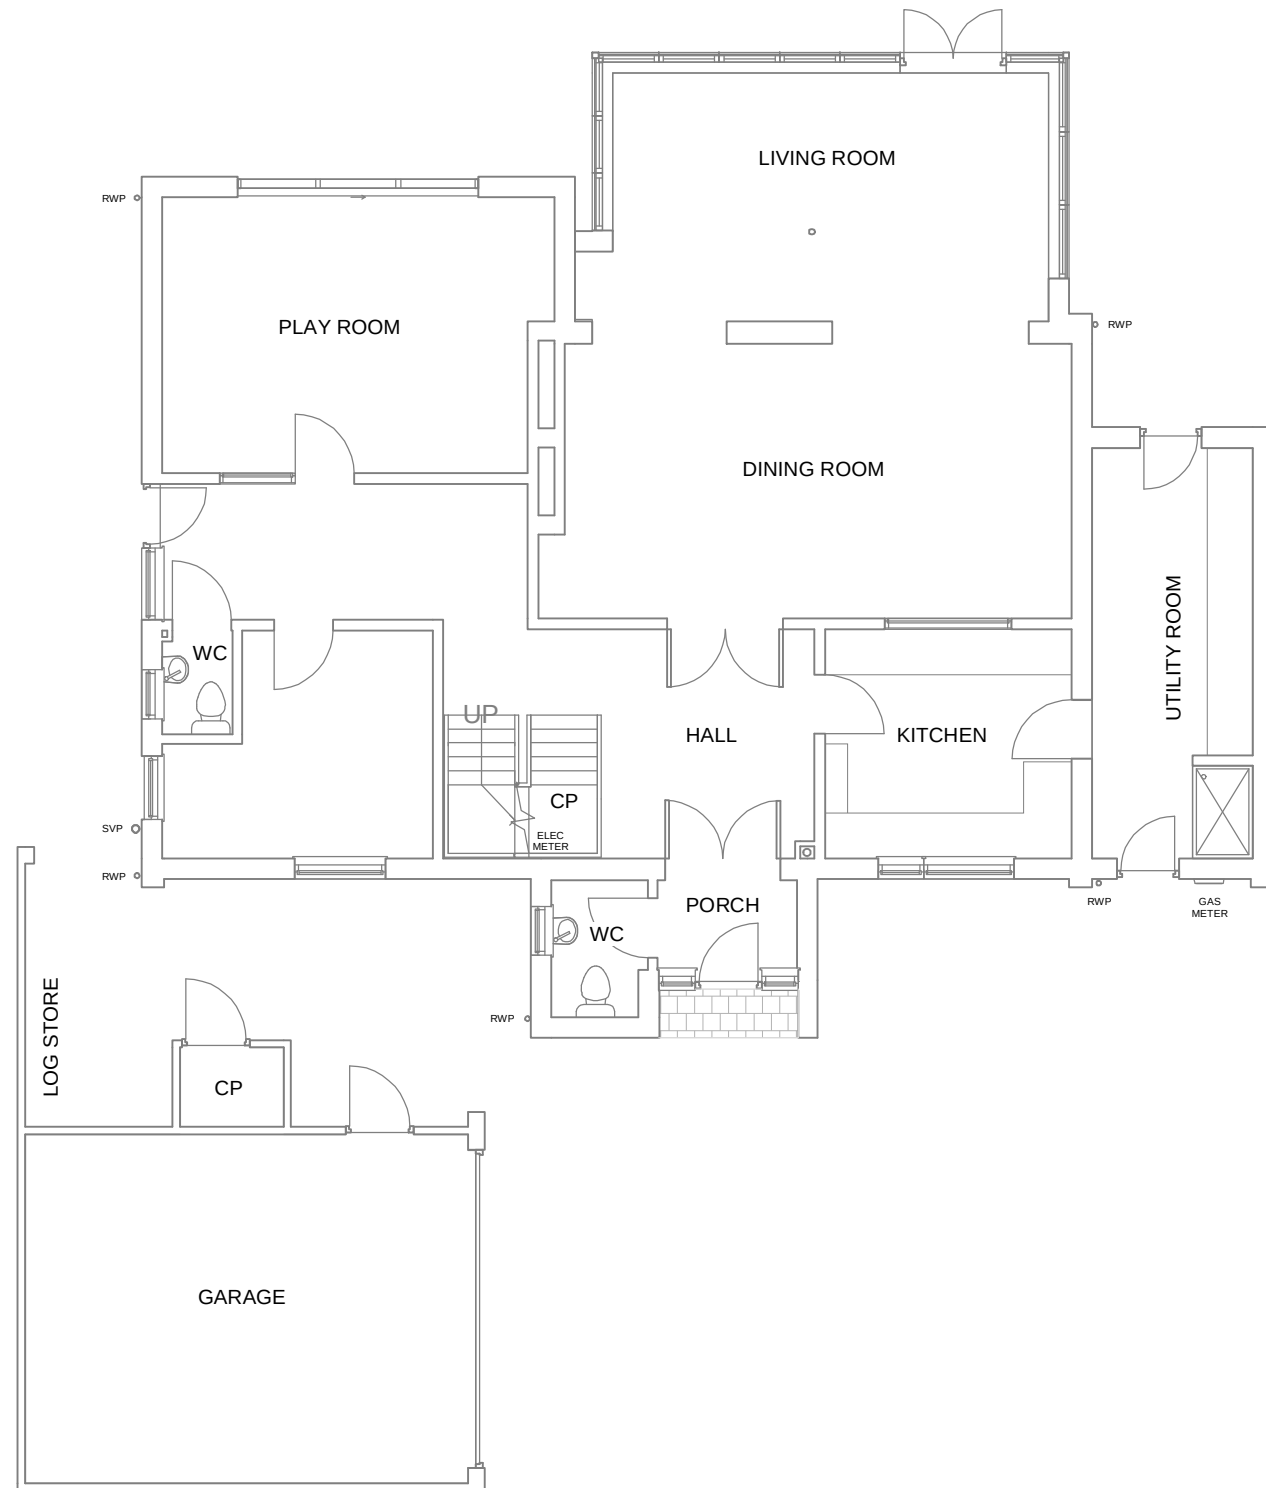

GROUND FLOOR
1 : 100

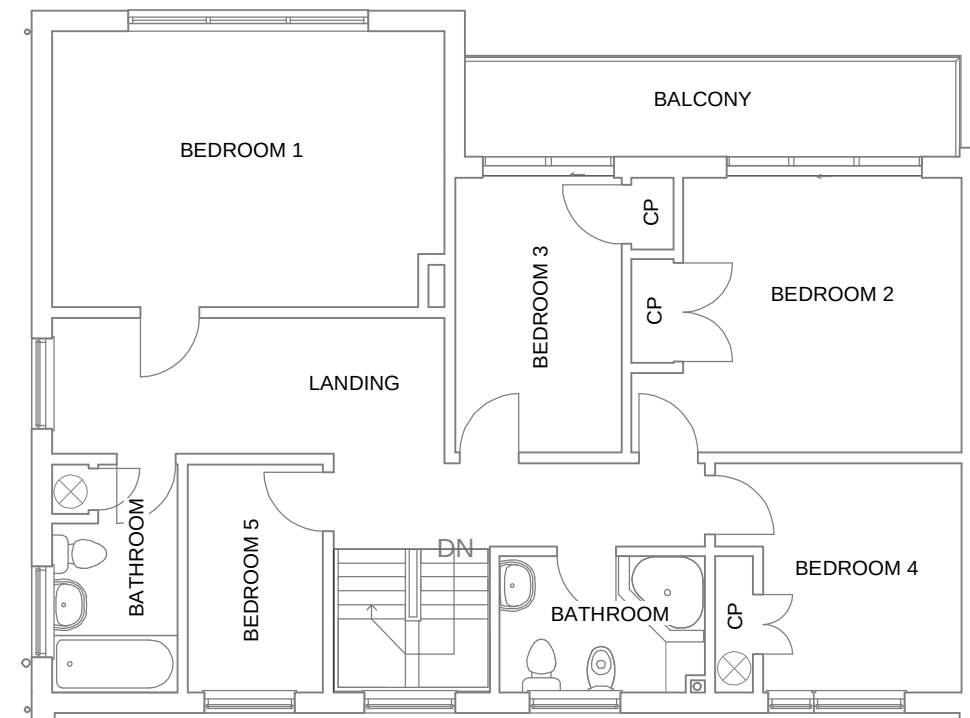

FIRST FLOOR
1 : 100

