


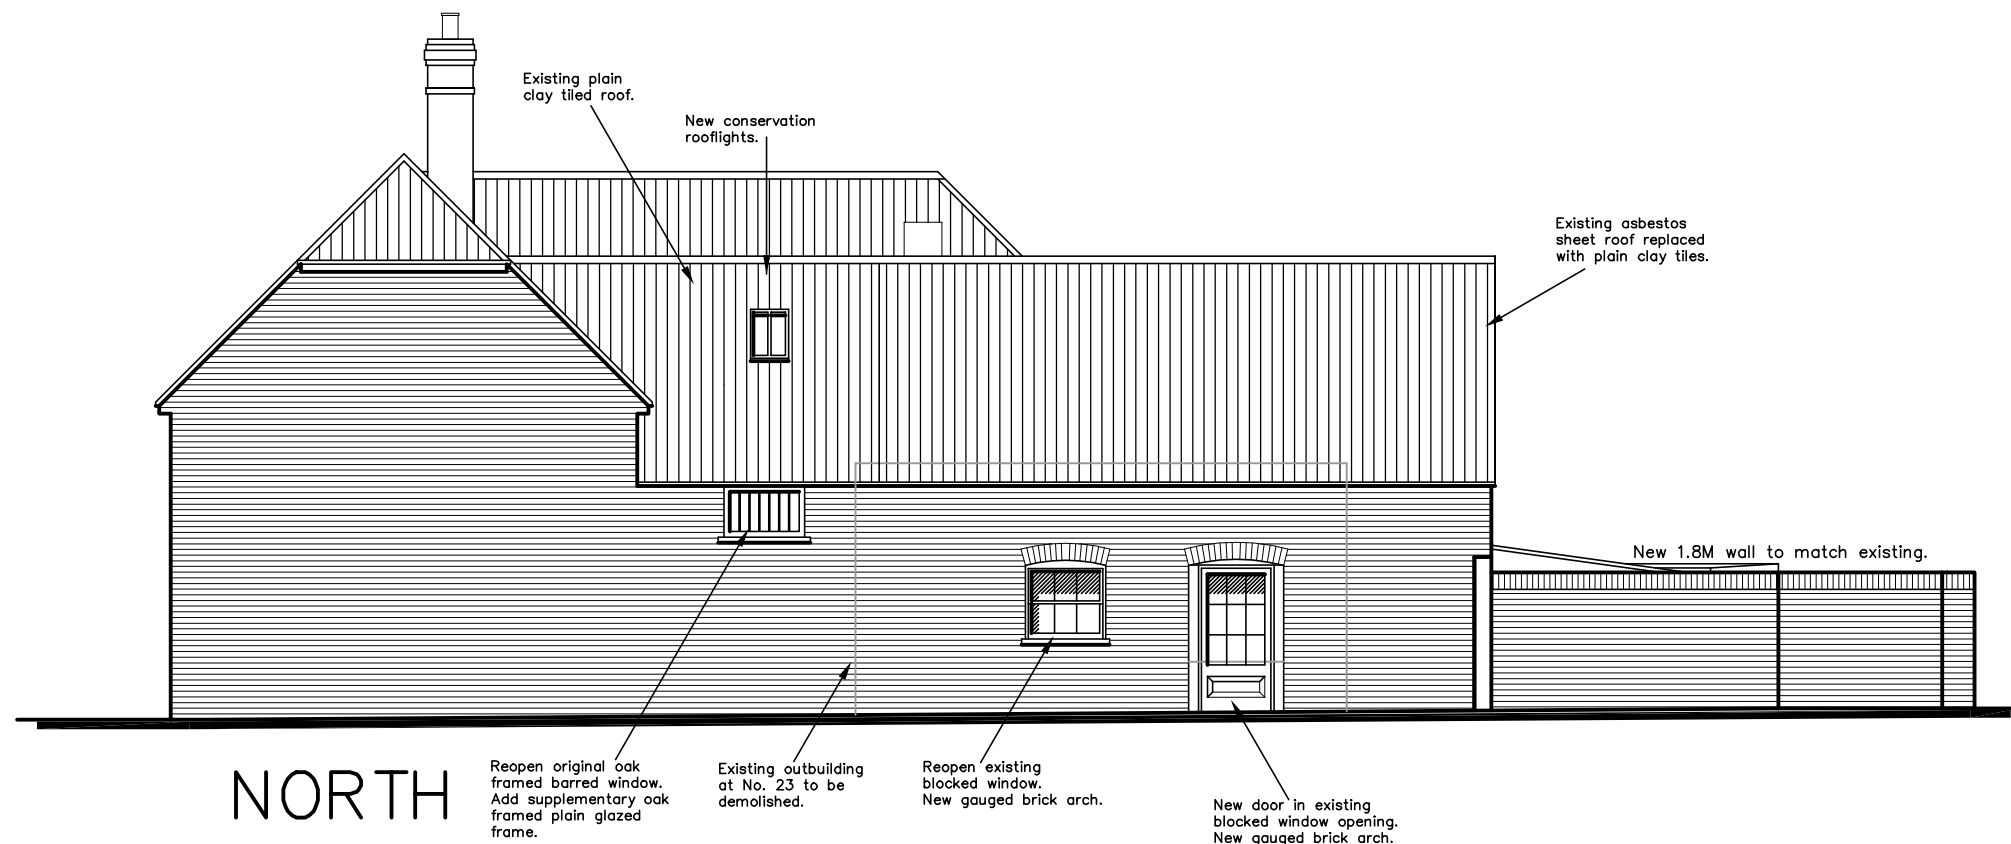

25 SOUTH STREET
EMSWORTH
PO10 7EG

Elevations



Scale A3=1:100
Drawn JHL
Date 19/06/15

Revisions

A. Revisions following site visit. 15/07/15
B. Amended north. 22/07/15
C.

1456-412^B

metres

10

20

30