

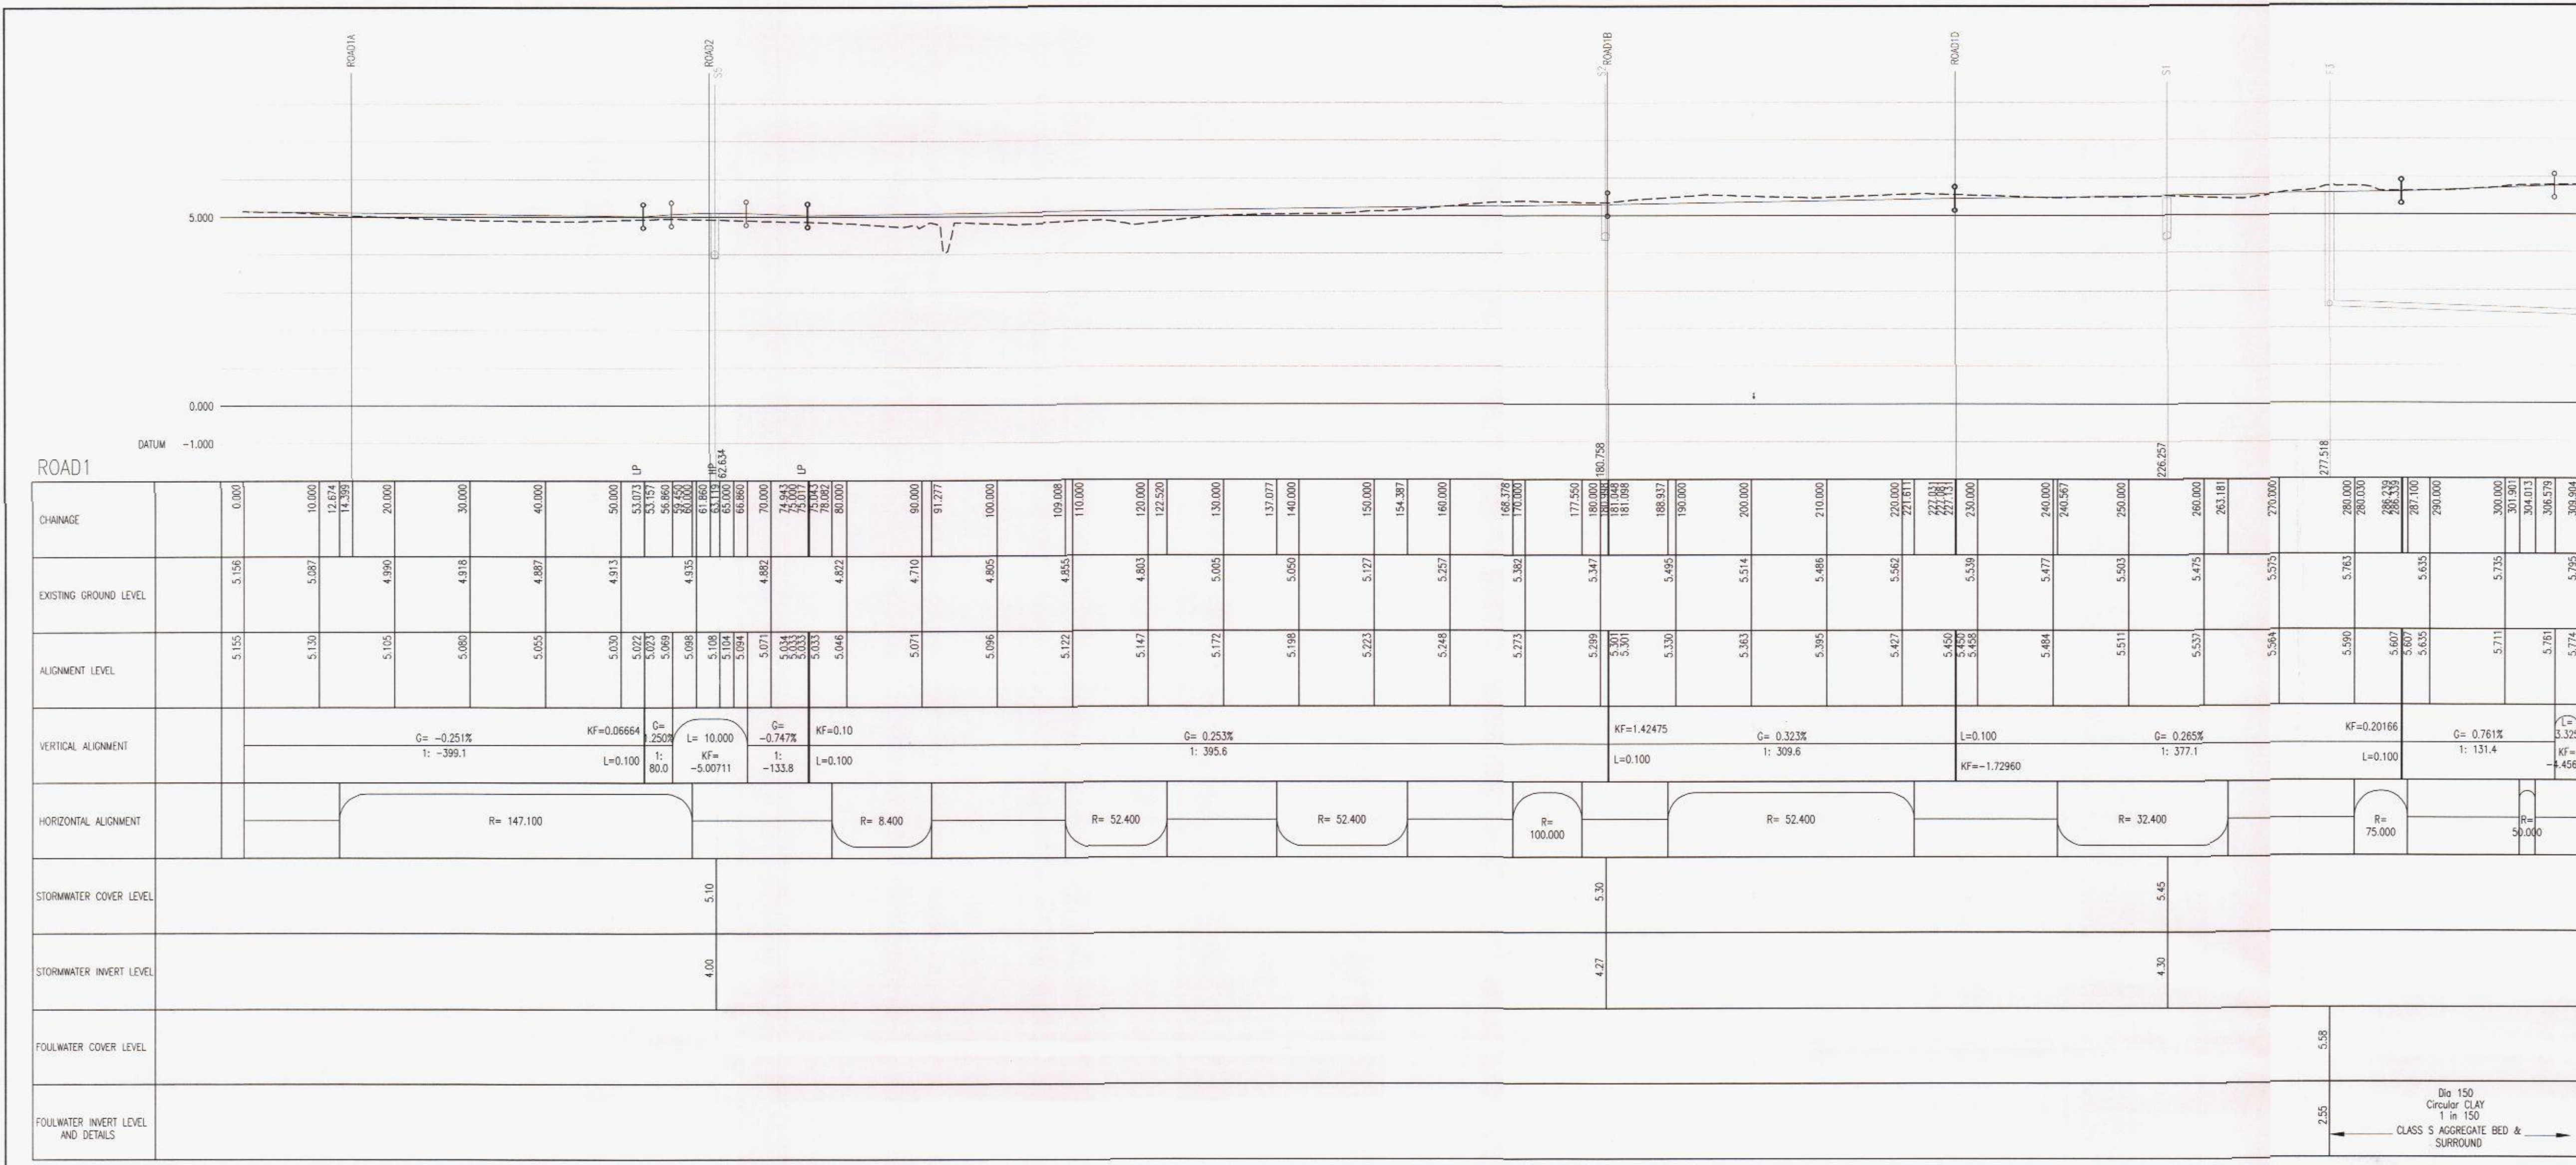
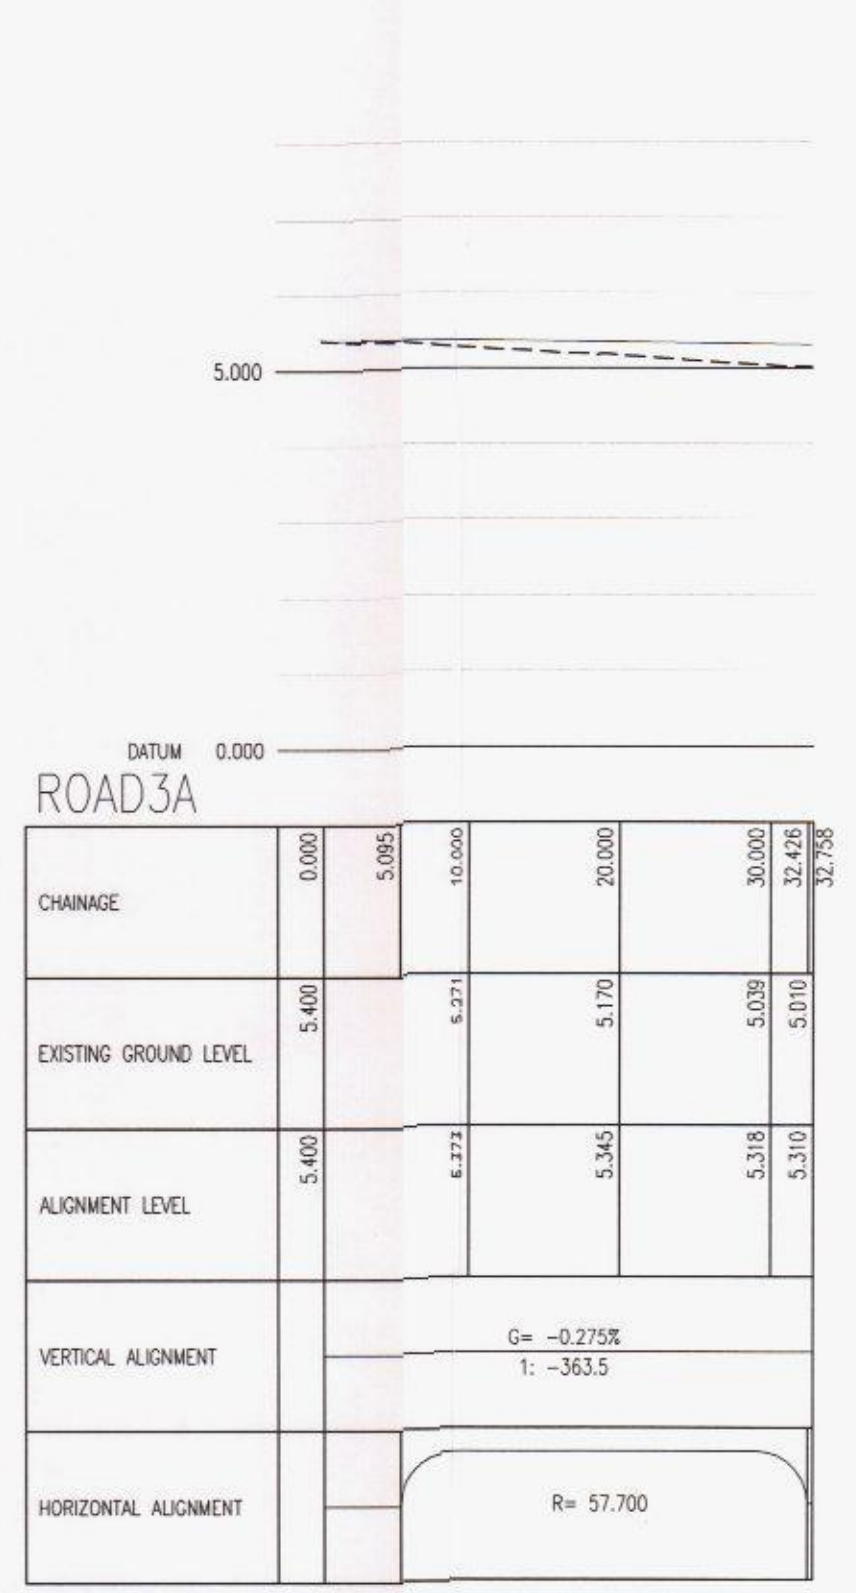
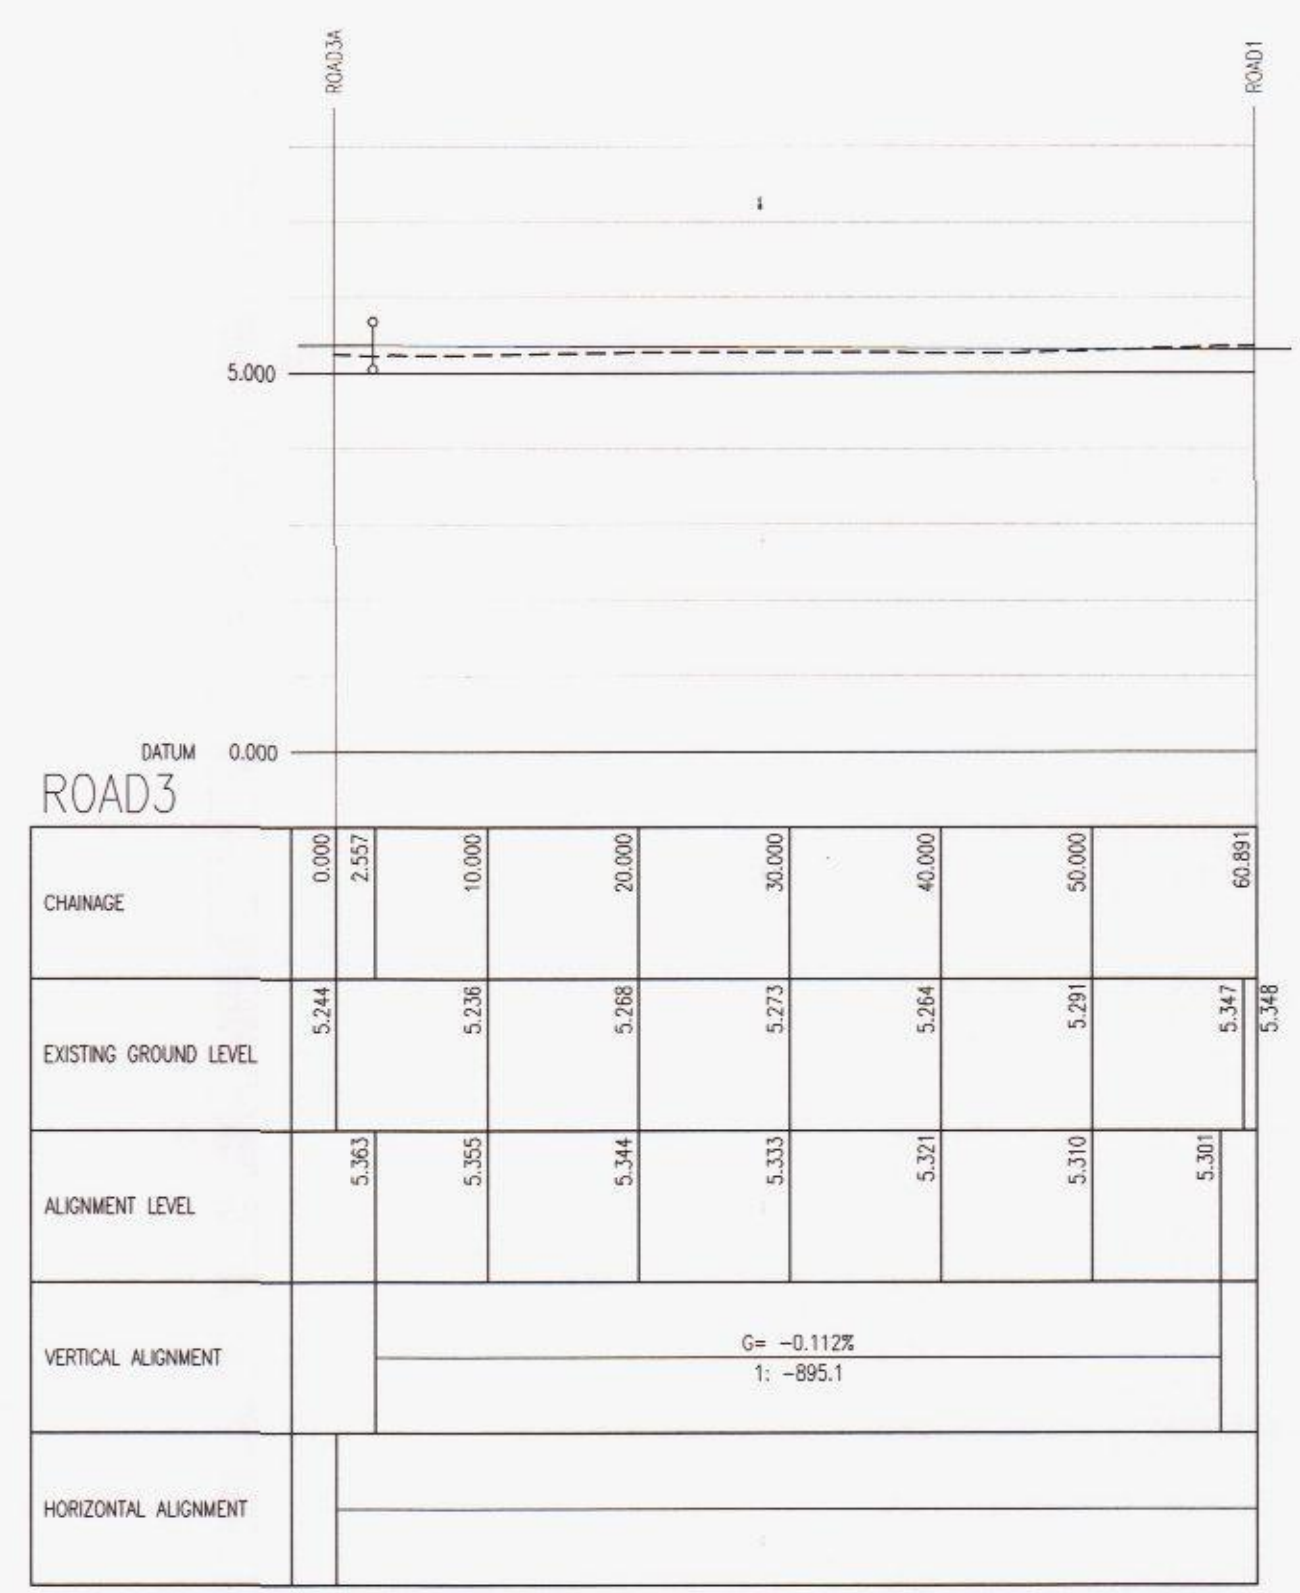


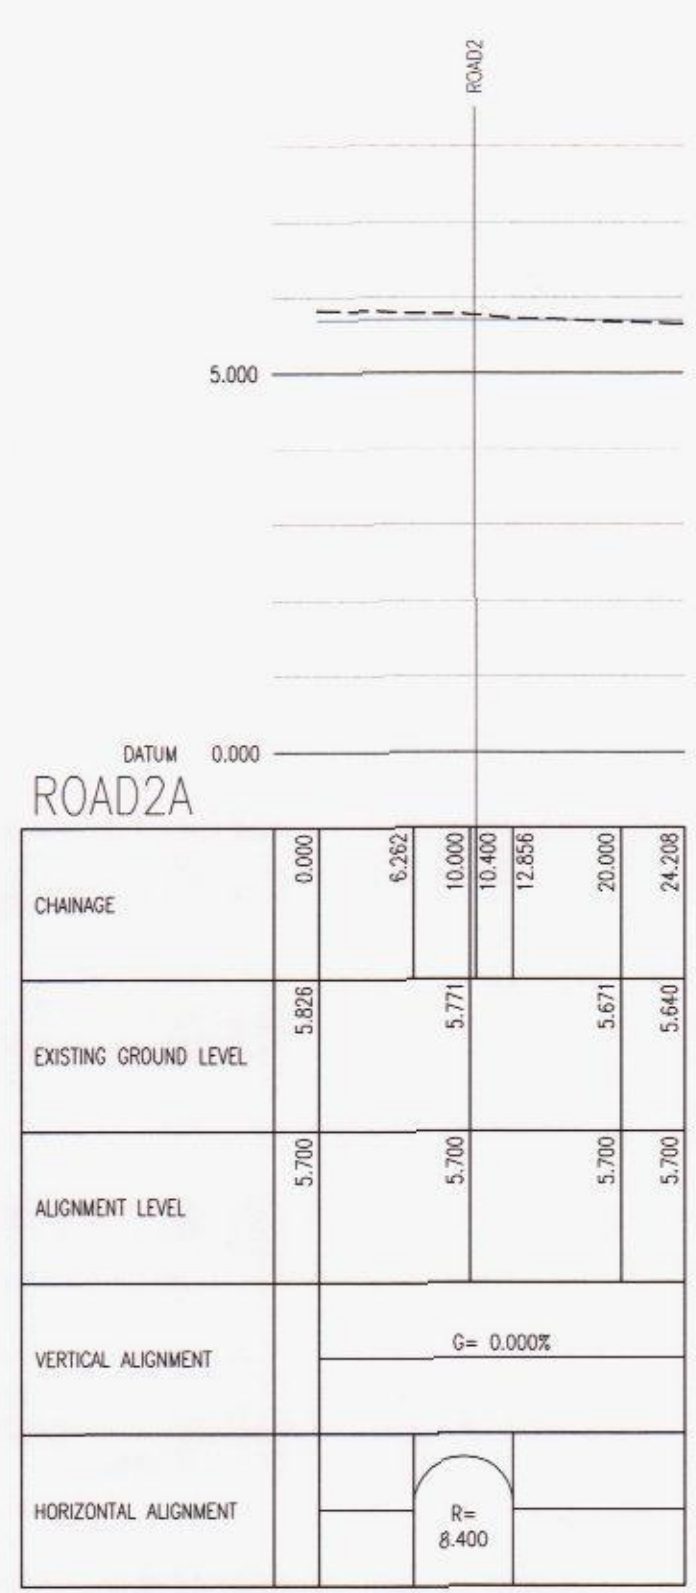

--- Existing Ground Profile
 --- Proposed Ground Profile

ROAD1A

CHAINAGE	EXISTING GROUND LEVEL	ALIGNMENT LEVEL	VERTICAL ALIGNMENT	HORIZONTAL ALIGNMENT
0.000	5.110	5.150	G = -0.294% 1: -339.9	
10.000	5.088	5.121		
12.960	5.036	5.115		

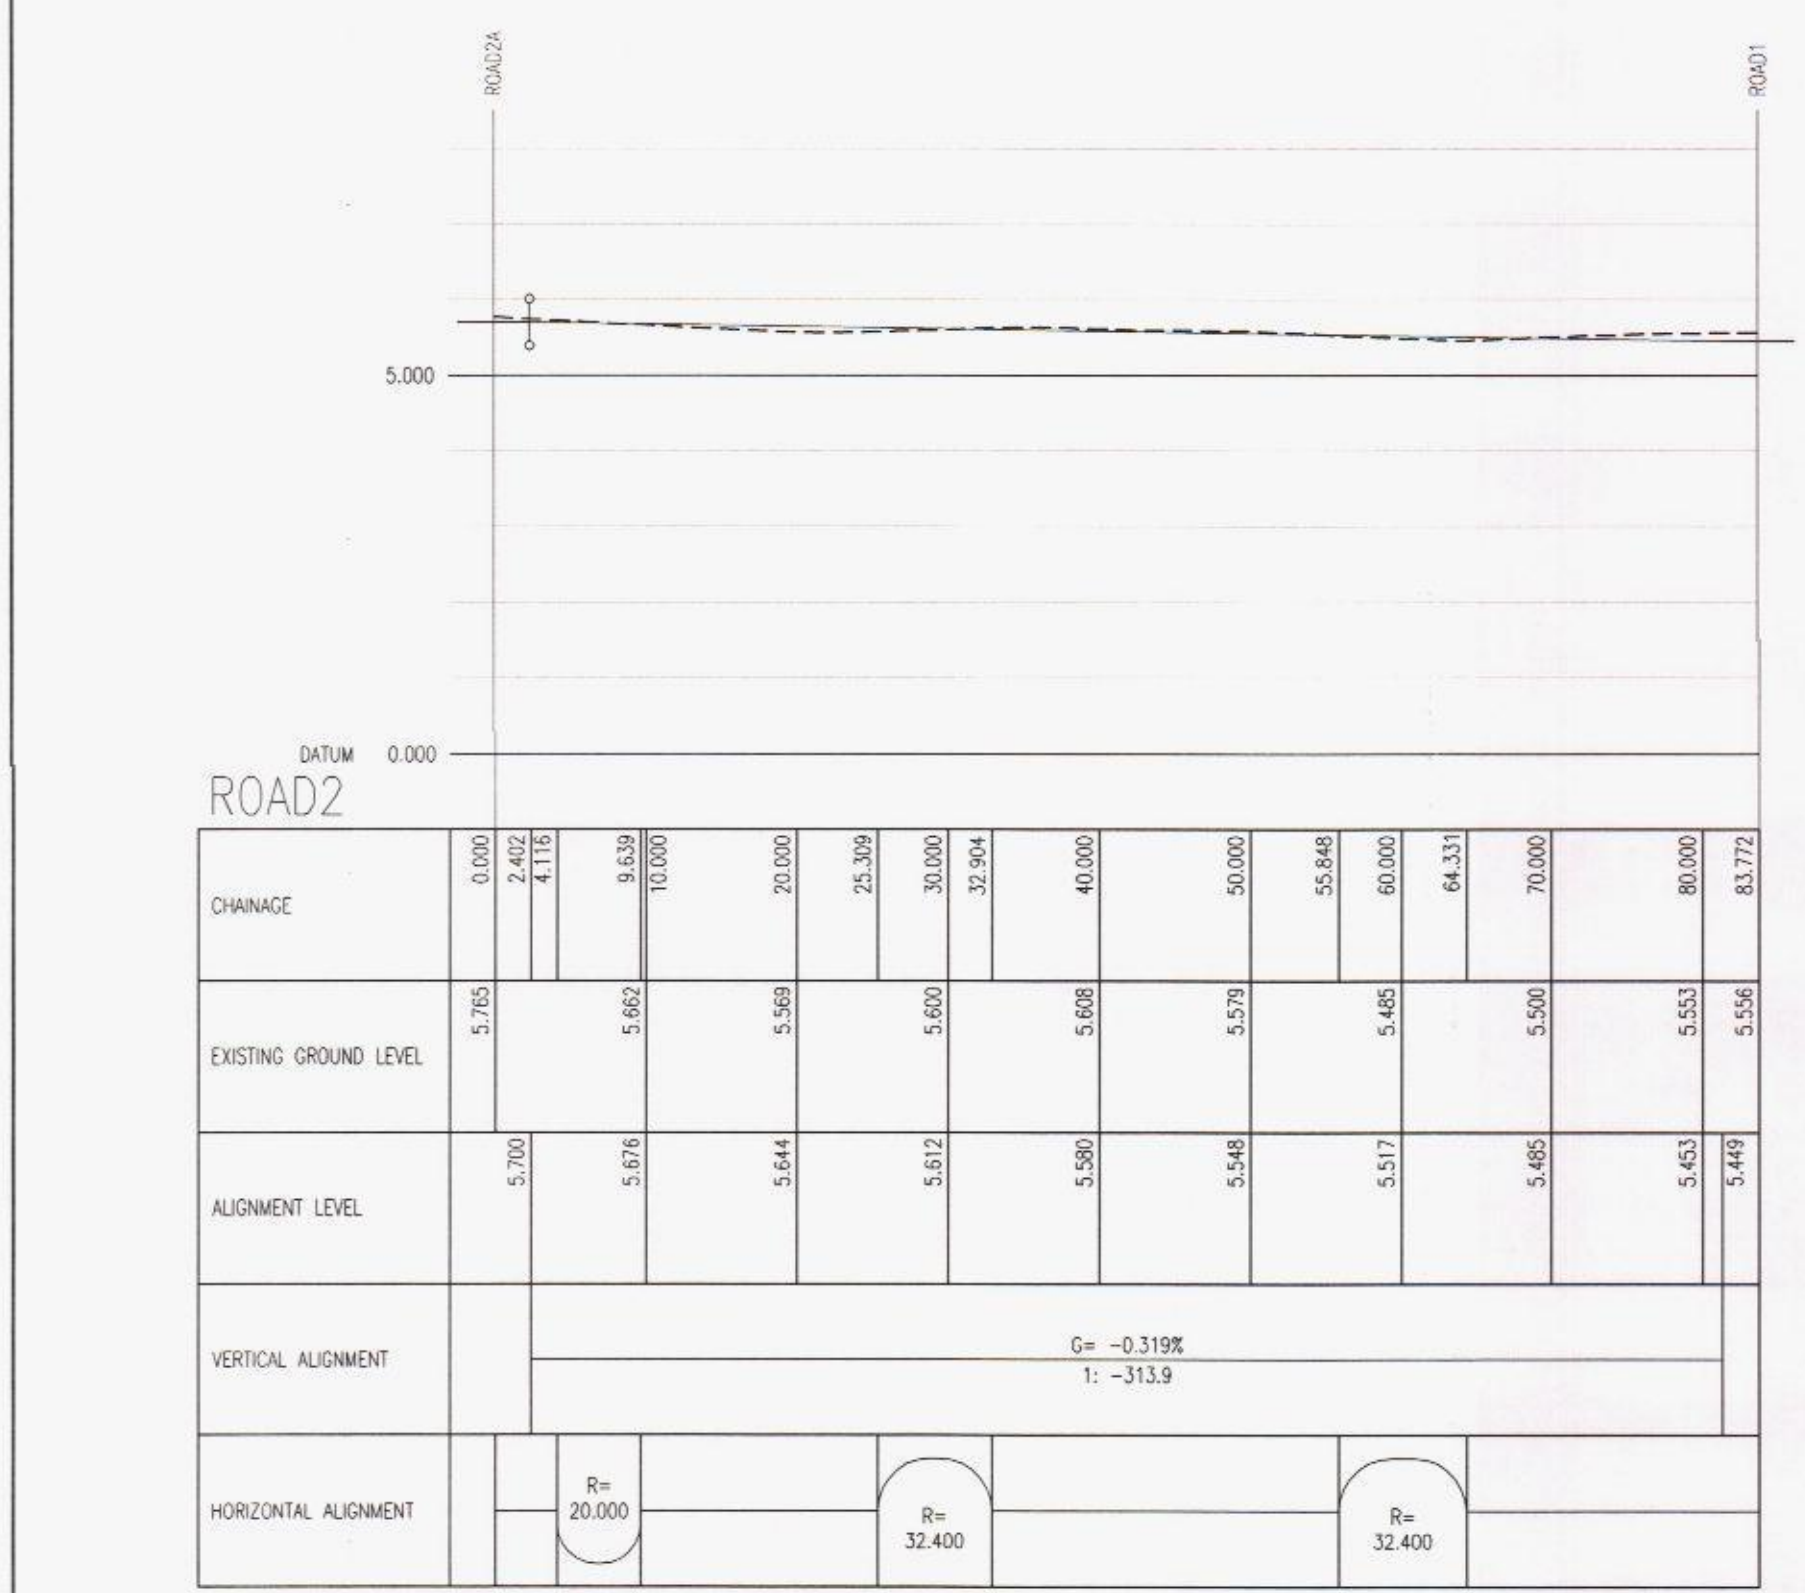

B MR 25/9/14 Construction issue
 A NSD 02/9/14 Road 1 long section extents revised

Copyright

COLE EASDON CONSULTANTS

YORK HOUSE
 EDISON PARK
 DORCAN WAY
 SWINDON
 WILTSHIRE
 SN3 3RB
 Tel : 01793 619965
 Fax : 01793 619967
 Web Site : www.ColeEasdon.com
 E-mail : cec@ColeEasdon.com

Client
Belway Homes (Wessex)

Job Title
**Halyards
 Hayling Island
 Hampshire**

PHASE 1

Drawing Title
**Highway Longitudinal Sections
 Sheet 1 of 2**

Designed by NSD	Drawn by MR	Checked by AD
Date June 2014	Scale H 1:500, V 1:100 @ A	
Dwg No 4159/03/01		Rev B