




SOUTH

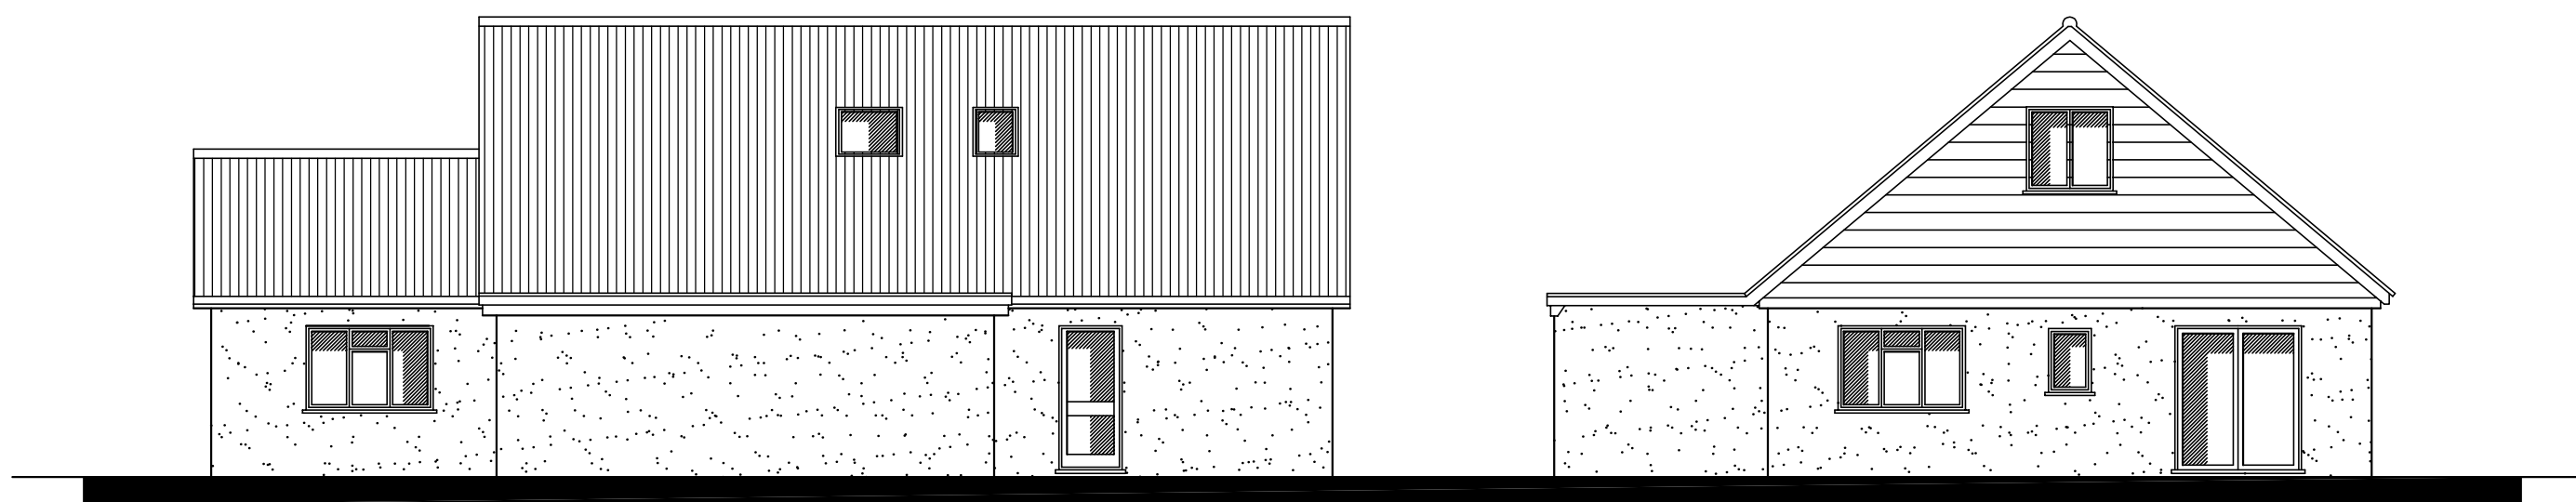

EAST

NORTH

Removed Extension
16 Latchmore Forest Grove
Cowplain
PO8 8XG

EXISTING ELEVATIONS

Revisions

- A.
- B.
- C.

Martin Critchley
Chartered Architect
7 North Street
Havant, Hampshire, PO9 1PW
023 92 474 919
critchleyarchitect@hotmail.com

Scale A3 = 1:100
Drawn ELR
Date 02/08/14

metres

10

20

30

0356-425⁰