
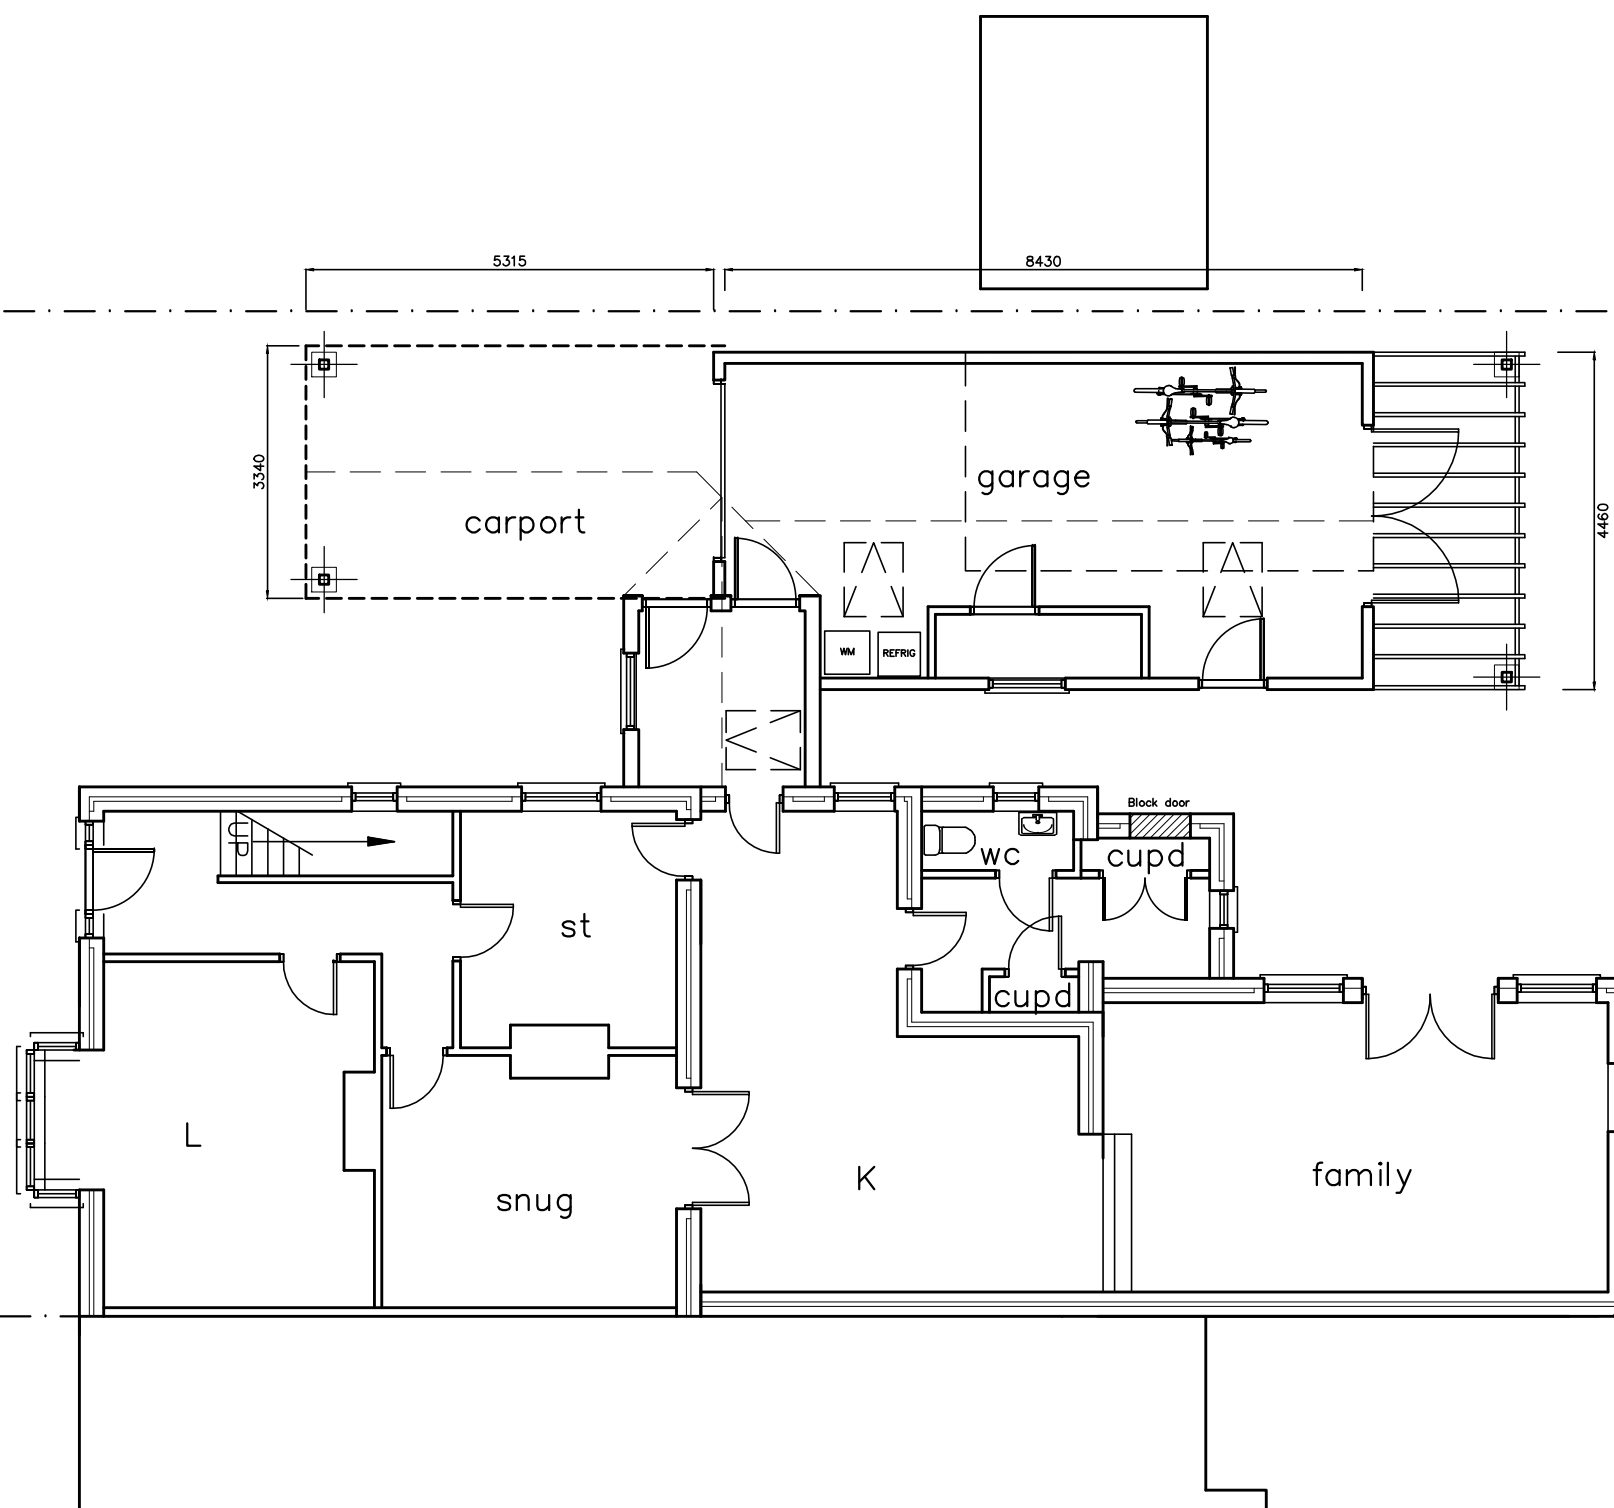


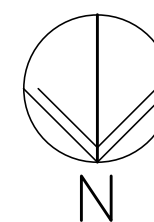

13 BEACH ROAD
EMSWORTH

PROPOSAL PLAN
MAY 2014

Scale A3-1:100
Date 16/05/11
Drawn ALB

Revisions
A.

BE-002⁰