



Department of Planning and
Development
Havant Borough Council
Public Service Plaza
Civic Centre Road
Havant
Hampshire
PO9 2AX

Developer Services
Southern Water
Sparrowgrove House
Sparrowgrove
Otterbourne
Hampshire
SO21 2SW

Tel: 0330 303 0119

Email: developerservices@southernwater.co.uk

Your Ref
APP/15/00586
Our Ref
PLAN-010619
Date
27/07/2015

Dear Sir

**Proposal: Discharge of Condition No/s 5, 6, 7, 10, 12, 13, 15, 16 and 18 of
Planning Permission APP/14/01300.**
**Site: Premier Inn, Langstone Technology Park, 2B Langstone Road, Havant,
PO9 1SA.**
APP/15/00586

Thank you for your letter of 22/07/2015.

Southern Water would have no objections to discharge condition relating to foul drainage.

The Council's Building Control officers/technical staff and the environment agency should be consulted regarding the discharge condition for surface water disposal.

Yours sincerely

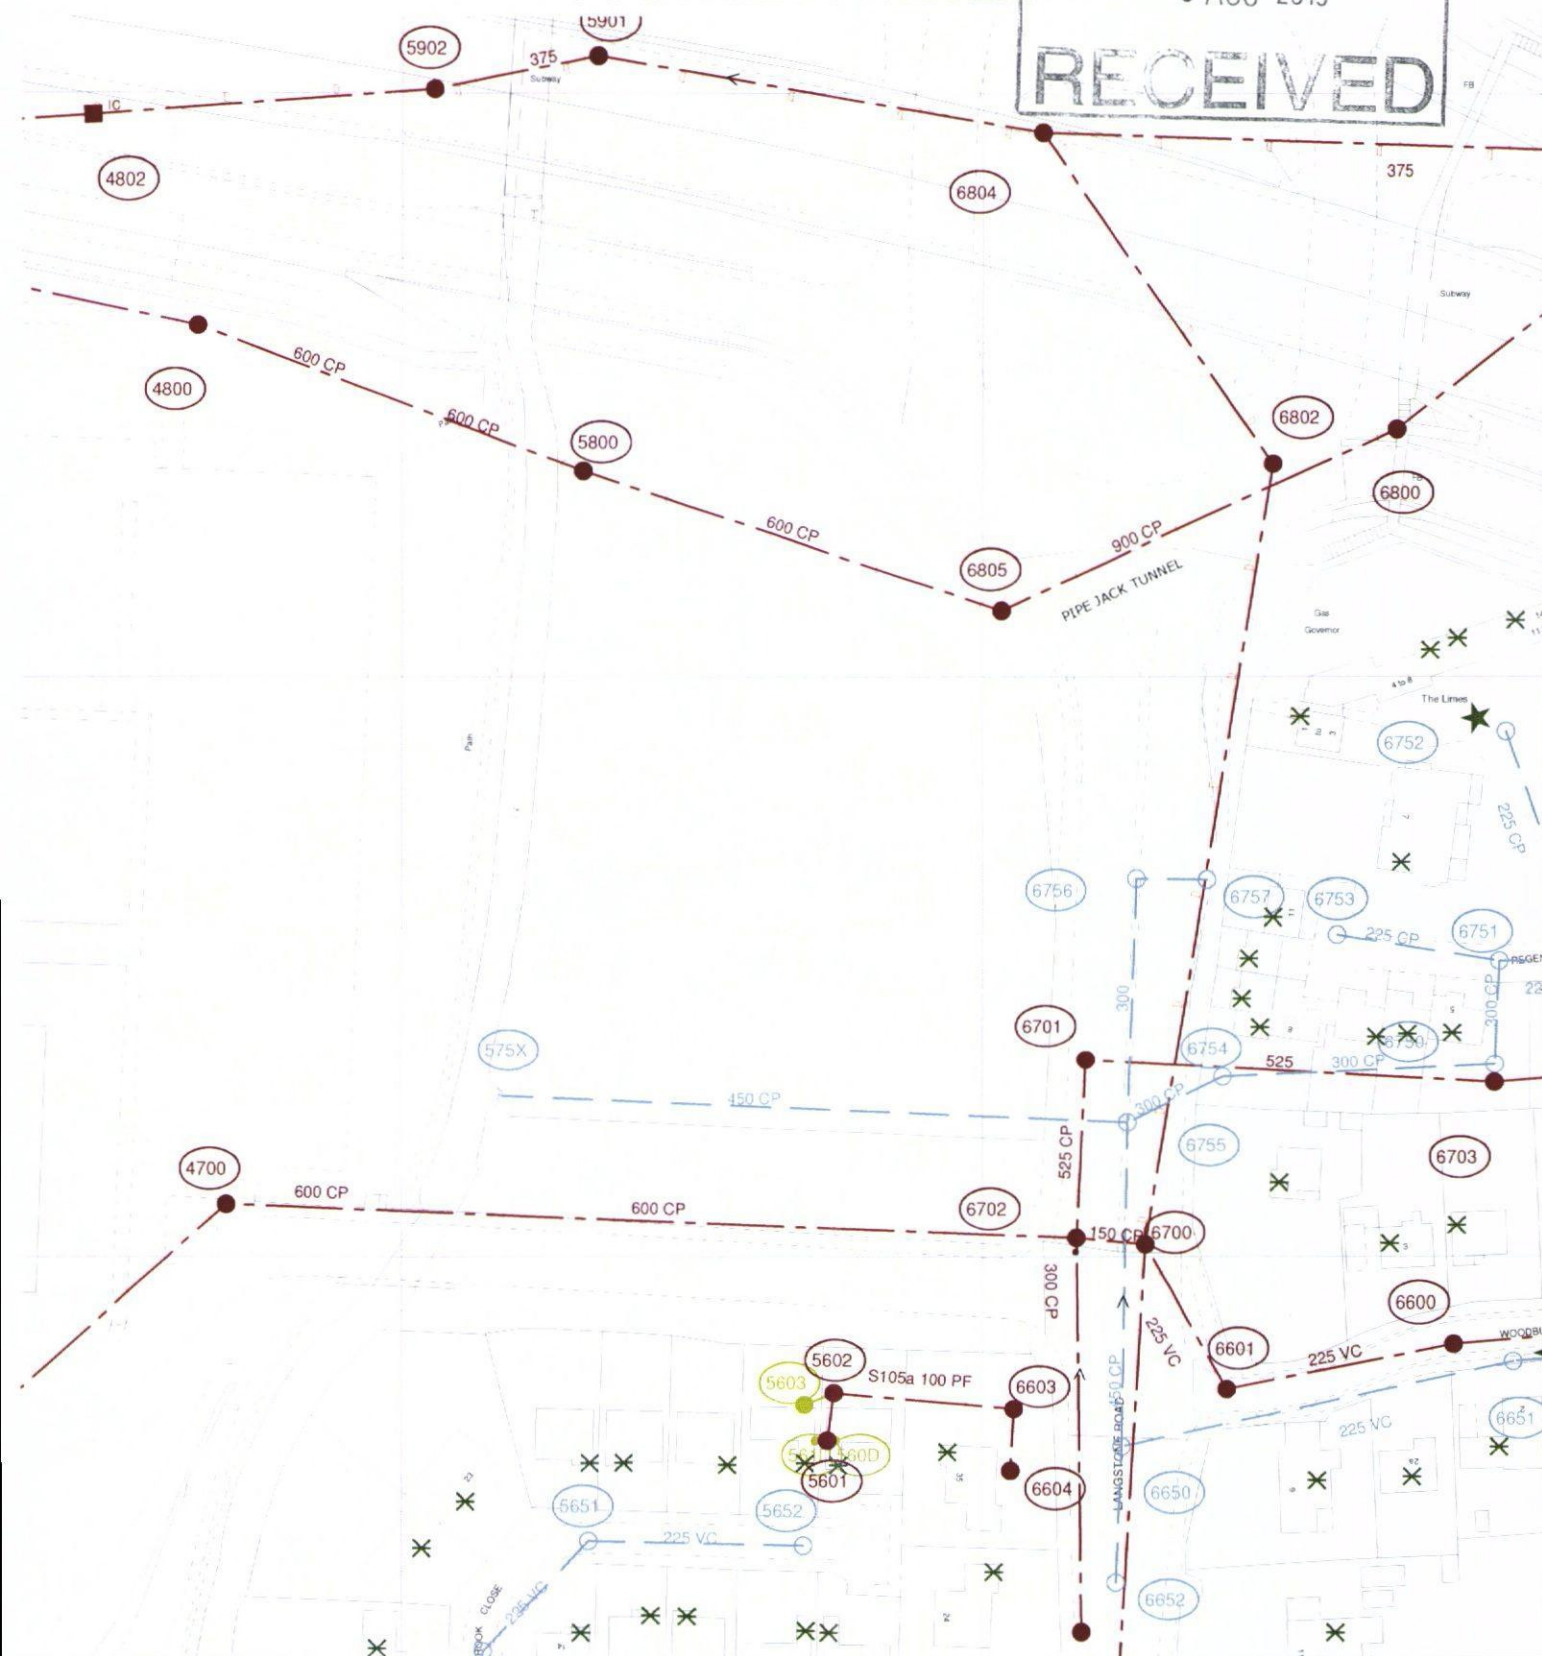

Developer Services

HAVANT BOROUGH COUNCIL

- 6 AUG 2015

RECEIVED

SOUTHERN WATER



The positions of pipes shown on this plan are believed to be correct, but Southern Water Services Ltd accept no responsibility in the event of inaccuracy. The actual positions should be determined on site.

Based upon Ordnance Survey Digital Data with the permission of the controller of H.M.S.O. Crown Copyright Reserved Licence No. WU 298530

O.S. REF: SU7105NE

Scale: 1:1250

Screen Print



Printed By: reddyma

Date: 13-1-2015

Southern Water MapGuide Browser