
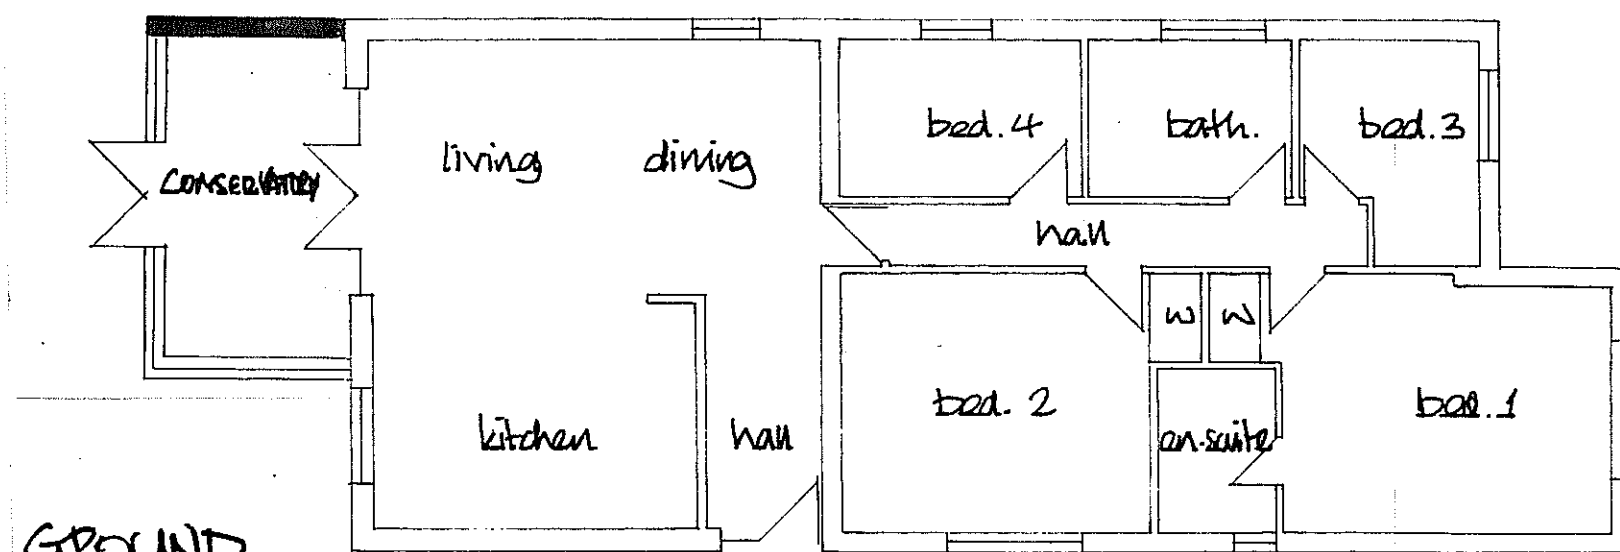


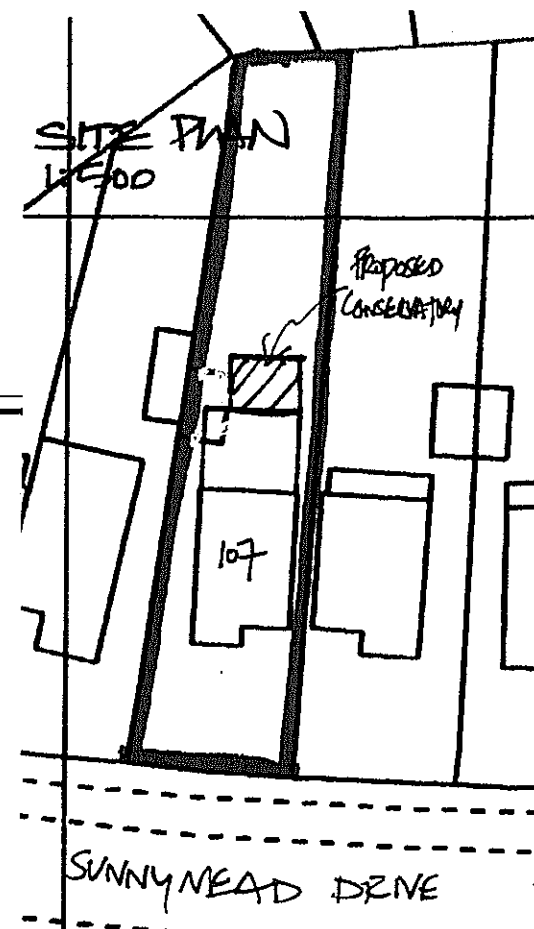

A	AUG 15	CONSERVATORY LEADER	ET
DEREK TREAGUS ASSOCIATES ARCHITECTURAL SERVICES No3-The Townhouse, 20 Nelson Road, Southsea, Hampshire PO5 2AS Tel: 07956 624094 Email: derek.treagus@ntlworld.com			
Project	REAR EXTENSION AT 107 SUNNYMEAD DRIVE, WATERLOOVILLE, HAMPSHIRE.		
Client	Mr & Mrs T Whelan		
Subject	Planning Drawing		
Date:	March 2015	Scale:	1:100 @ A3
Rev:	A	Drg. No.	15/ 407/01
• Copyright reserved. • All dimensions are to be site confirmed and should not be scaled unless for Planning purposes. • Verify all queries with the office.			