

72 -76
West Street
Havant

PROPOSED
SITE PLAN

Martin Critchley
Chartered Architect
7 North Street
Havant, Hampshire, PO9
023 02 474 800
critchleyarchitect@hotmail.com

Revisions


A.
B.

Scale A3-1:200

Date 03/02/15

Drawn MHC/ALB/JHL

1044-221⁰

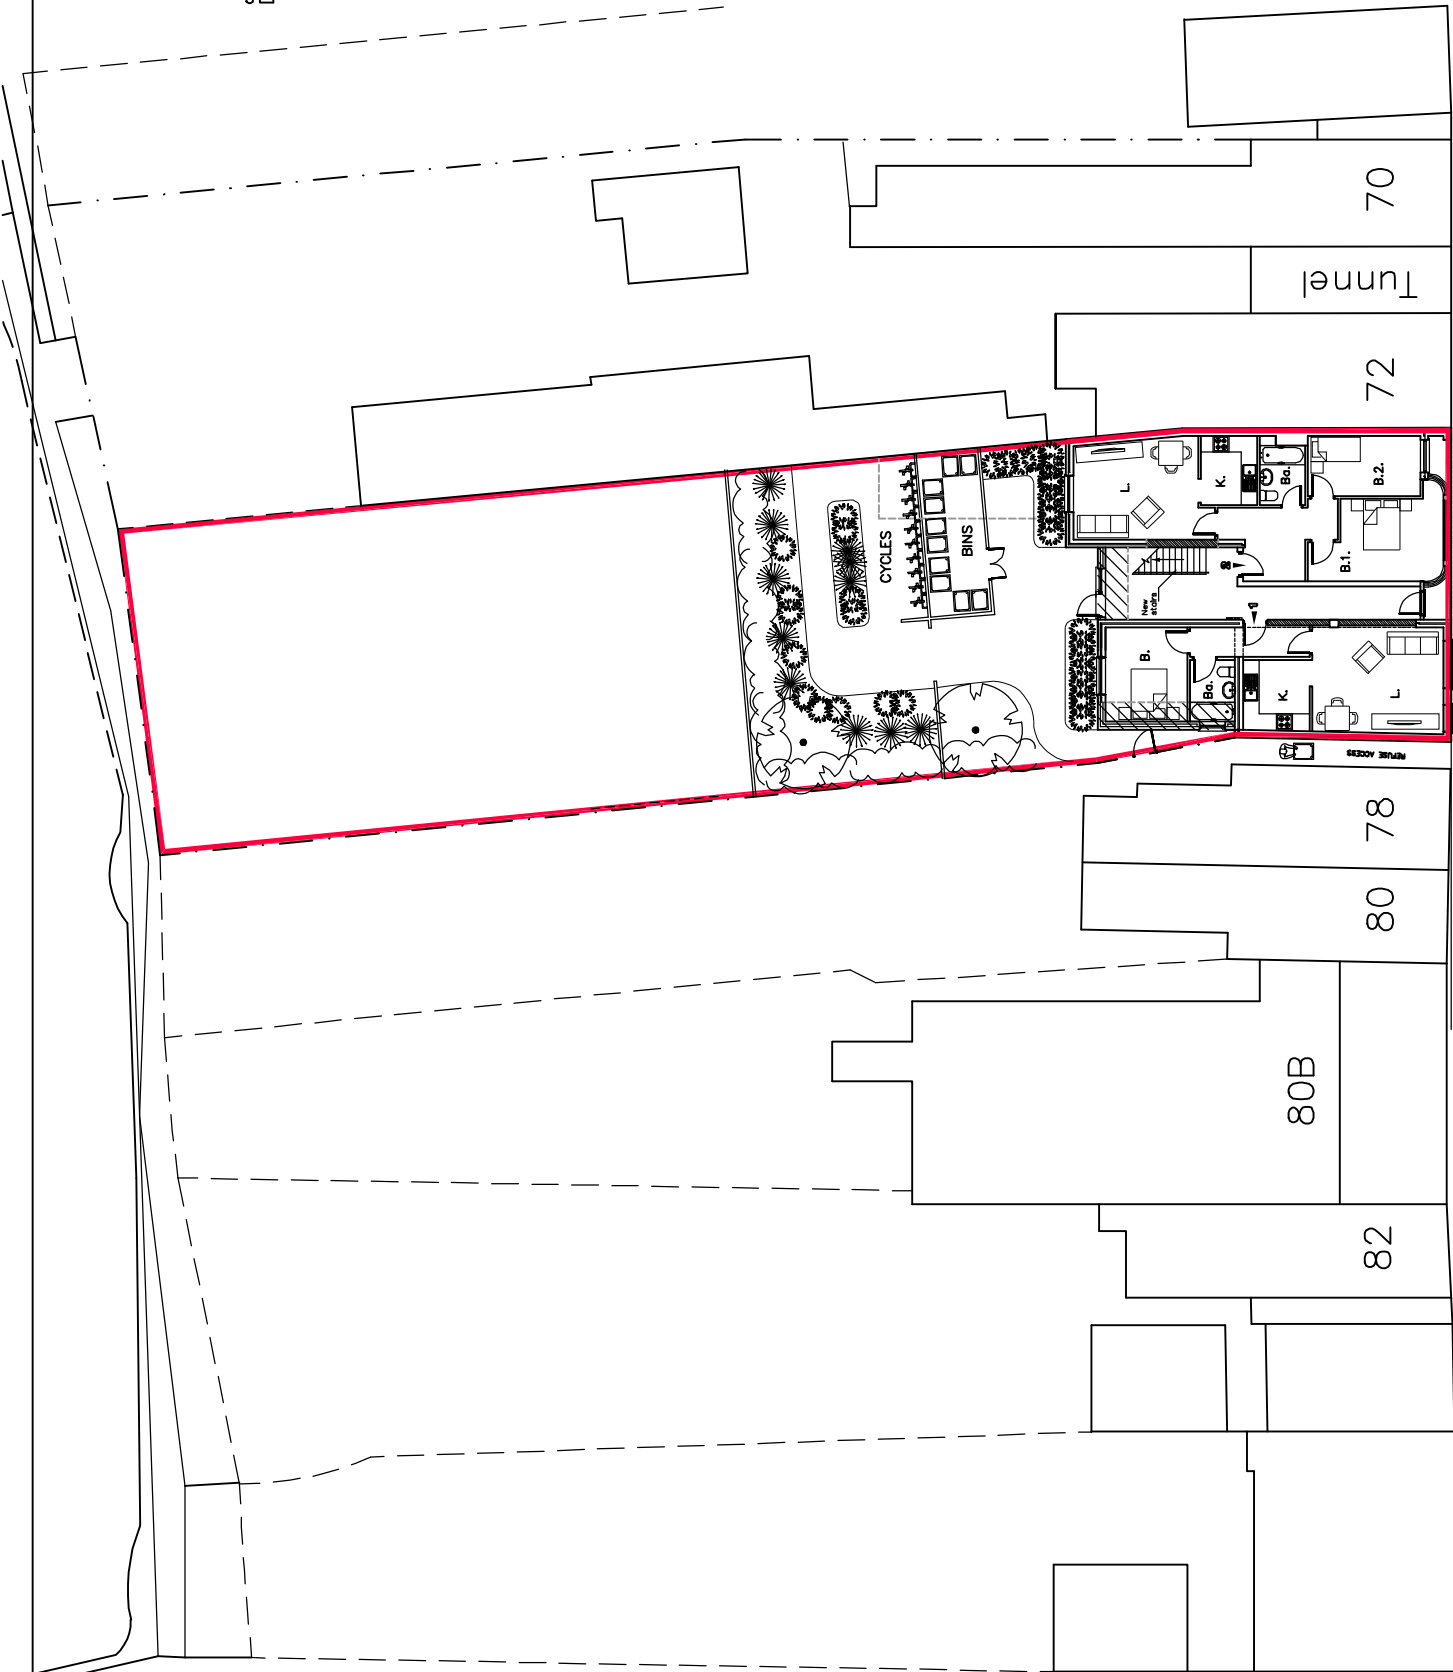

West Street