



PHYSICAL SCALE IN METERS @ 1:1250

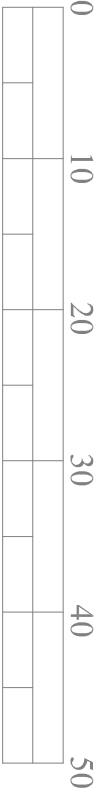

PHYSICAL SCALE IN METERS @ 1:500

NOTES:
Do not scale from this Drawing except for planning purposes.
Any drainage shown as indicative only.
This drawing is the copyright of MF Designs Ltd.

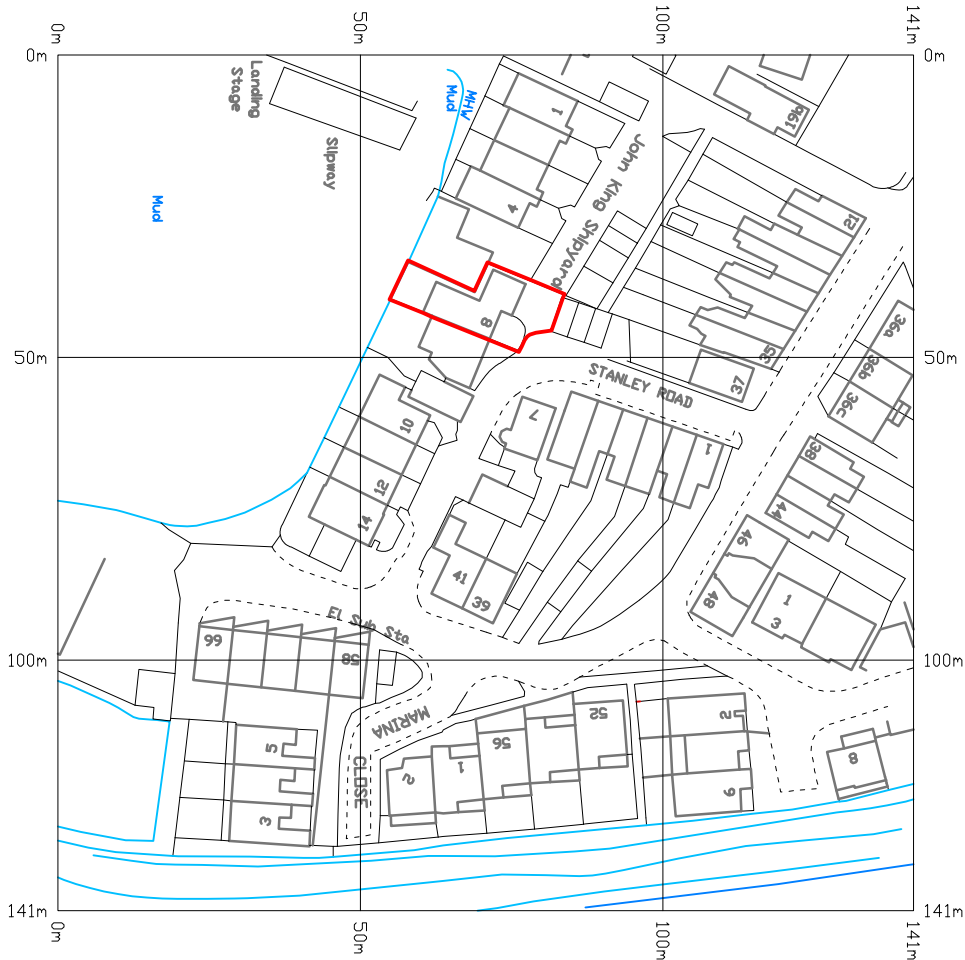

Location



Block



LOCATION & BLOCK PLANS

Garage Conversion - 8 Stanley Road, Emsworth

mf designs ltd
Chartered Architects



52 King Street • Emsworth • Hampshire • PO10 7AZ
Director: Martin Farrer RIBA • Co Registration No.4507379
Date: Oct 2014
Scale: 1:1250/500

01243 377766
admin@mfdesigns.org.uk
Job No: 3113
Dwg No: P_03