

BUILDING COLOURS
Palette

Cornforth White

- Current rendered areas

White -

- Window frames

Black -

- Cills and barge boards

SIGNAGE COLOUR

Oxford Blue




The Ship Inn
Langstone



- Sign A - Retain all floodlights.
- Sign B - Refurbish existing 1200mm cartouche on building.
- Sign C - New A4 brass menu case.
- Sign D - New Family Brewers plaque 300mm x 405mm.
- Sign E - New 300mm x 500mm brass lantern.
- Sign G - New signwritten amenity text.
- Sign H - 2No. Signwritten house names.
- Sign I - Signwritten house name with chalk board section.
- Sign J - New 1200mm x 1600mm pictorial and gibbet complete with 825mm cartouche header.



Sign C
1:10 @ A3

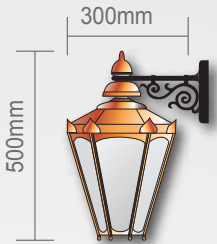


Sign E
1:20 @ A3



Sign D
1:20 @ A3



Sign I
1:20 @ A3

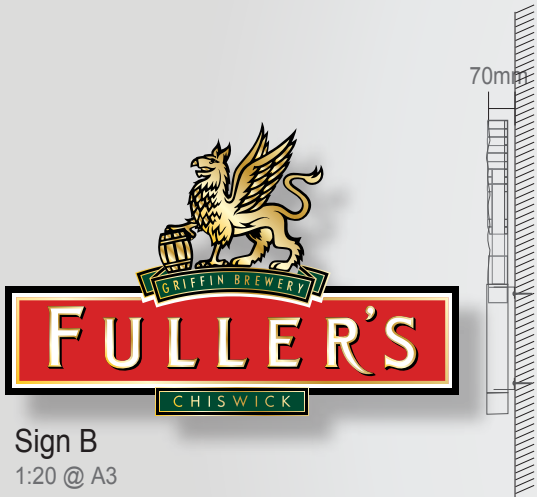



Sign B
1:20 @ A3




Sign G
1:20 @ A3



Sign H
1:20 @ A3

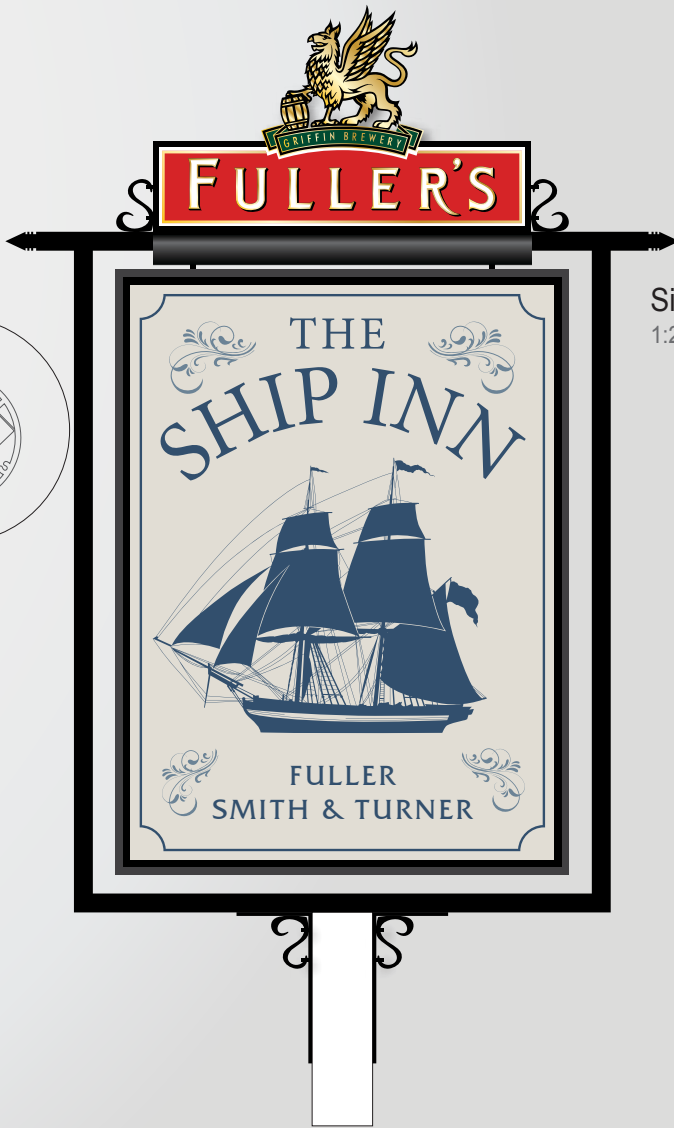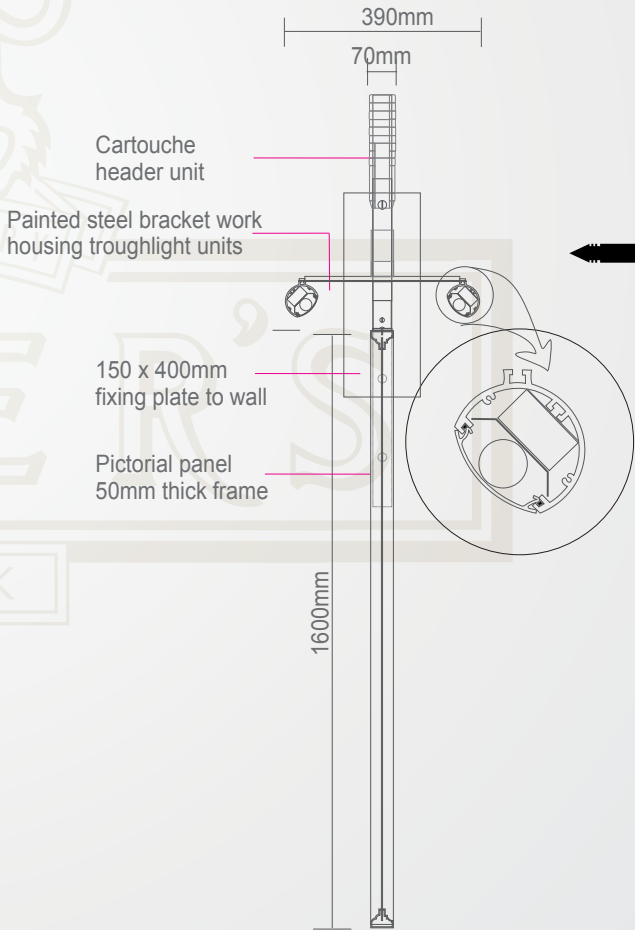

Sign J
1:20 @ A3

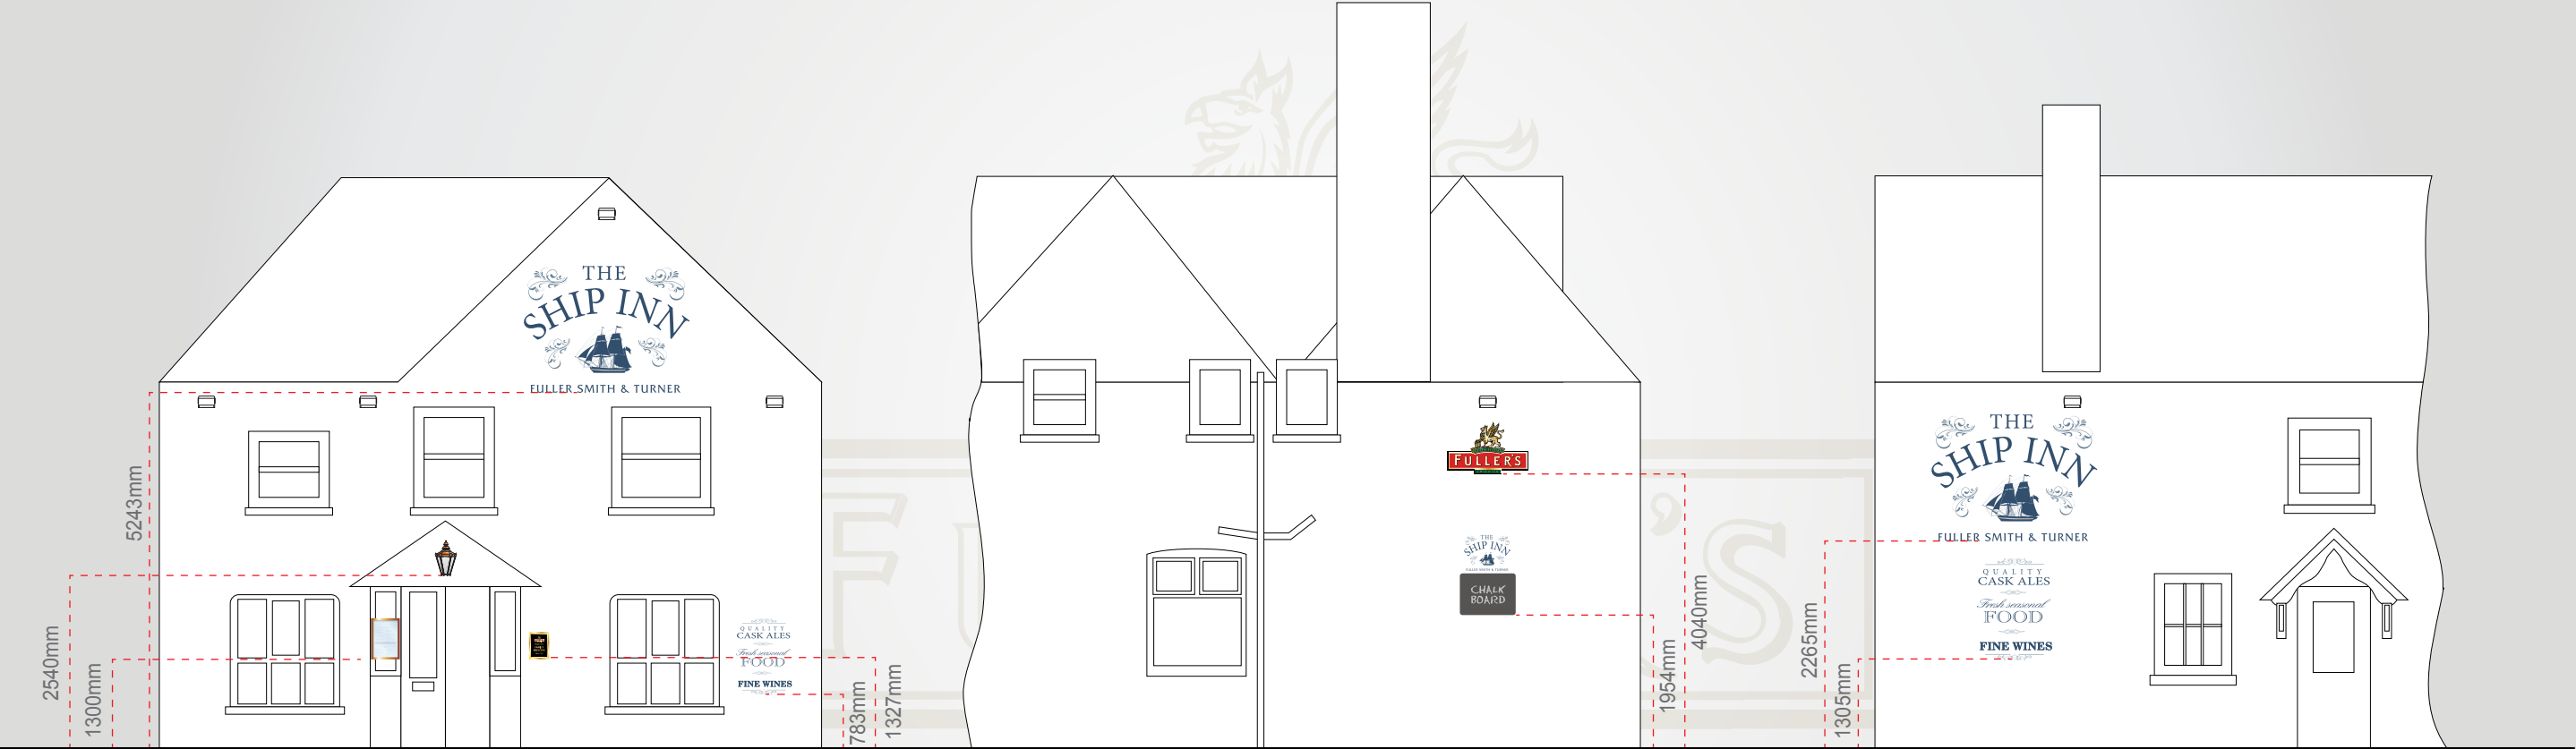

Scale 1:100 @ A3
















Site Plan - Scale 1:1250 @ A3

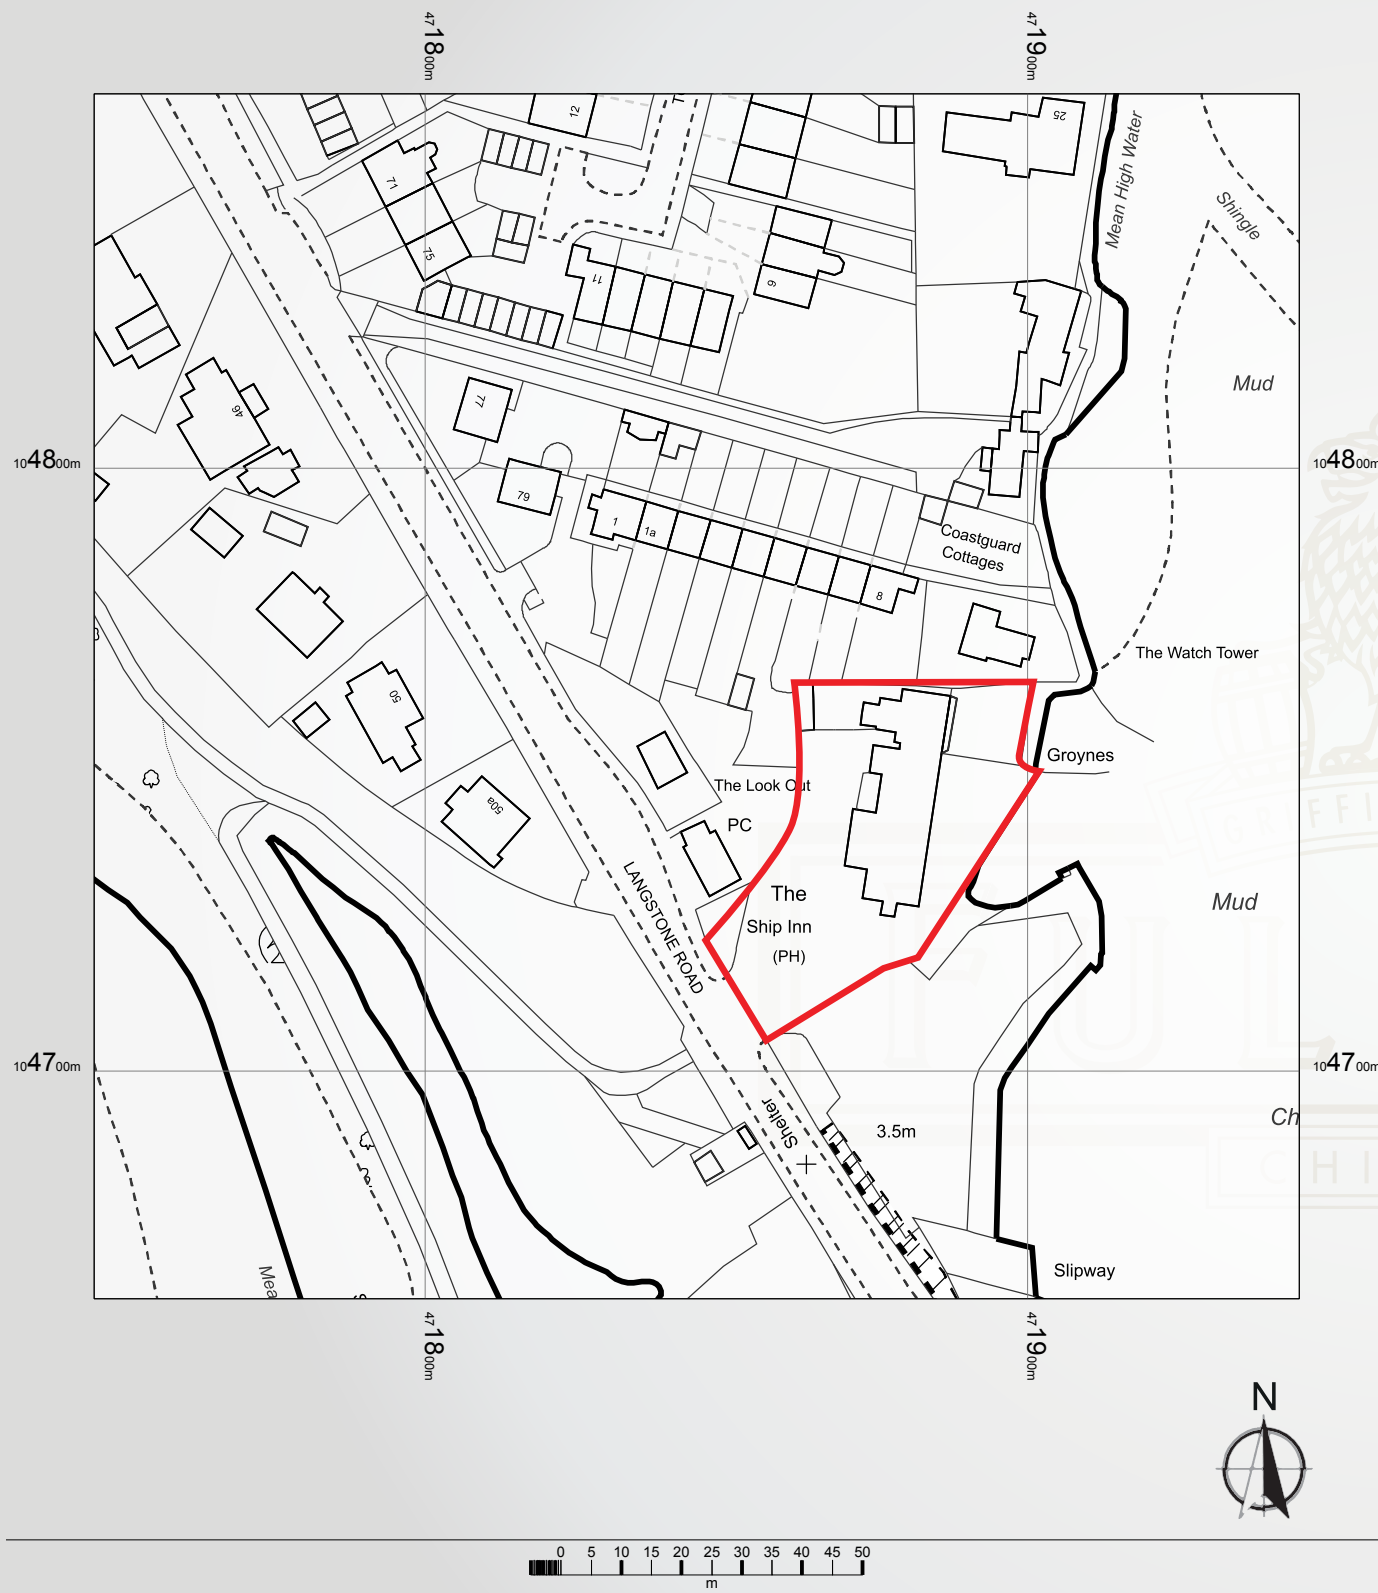

SCALE 1 : 1250
SCALE 1 : 1




This scheme is a visual representation of our signage proposal. Sizes, colours and physical attributes of the actual signage may vary due to the limitations of the manufacturing process.

This document is the property of Omega Signs Ltd. and must not be passed to third parties without prior consent. Any unauthorised use of this document will result in a design fee being charged.

Copyright © Omega Signs 2013.

Client Fullers
Project The Ship Inn
Address Langstone

Site Plan - Scale 1:500 @ A3

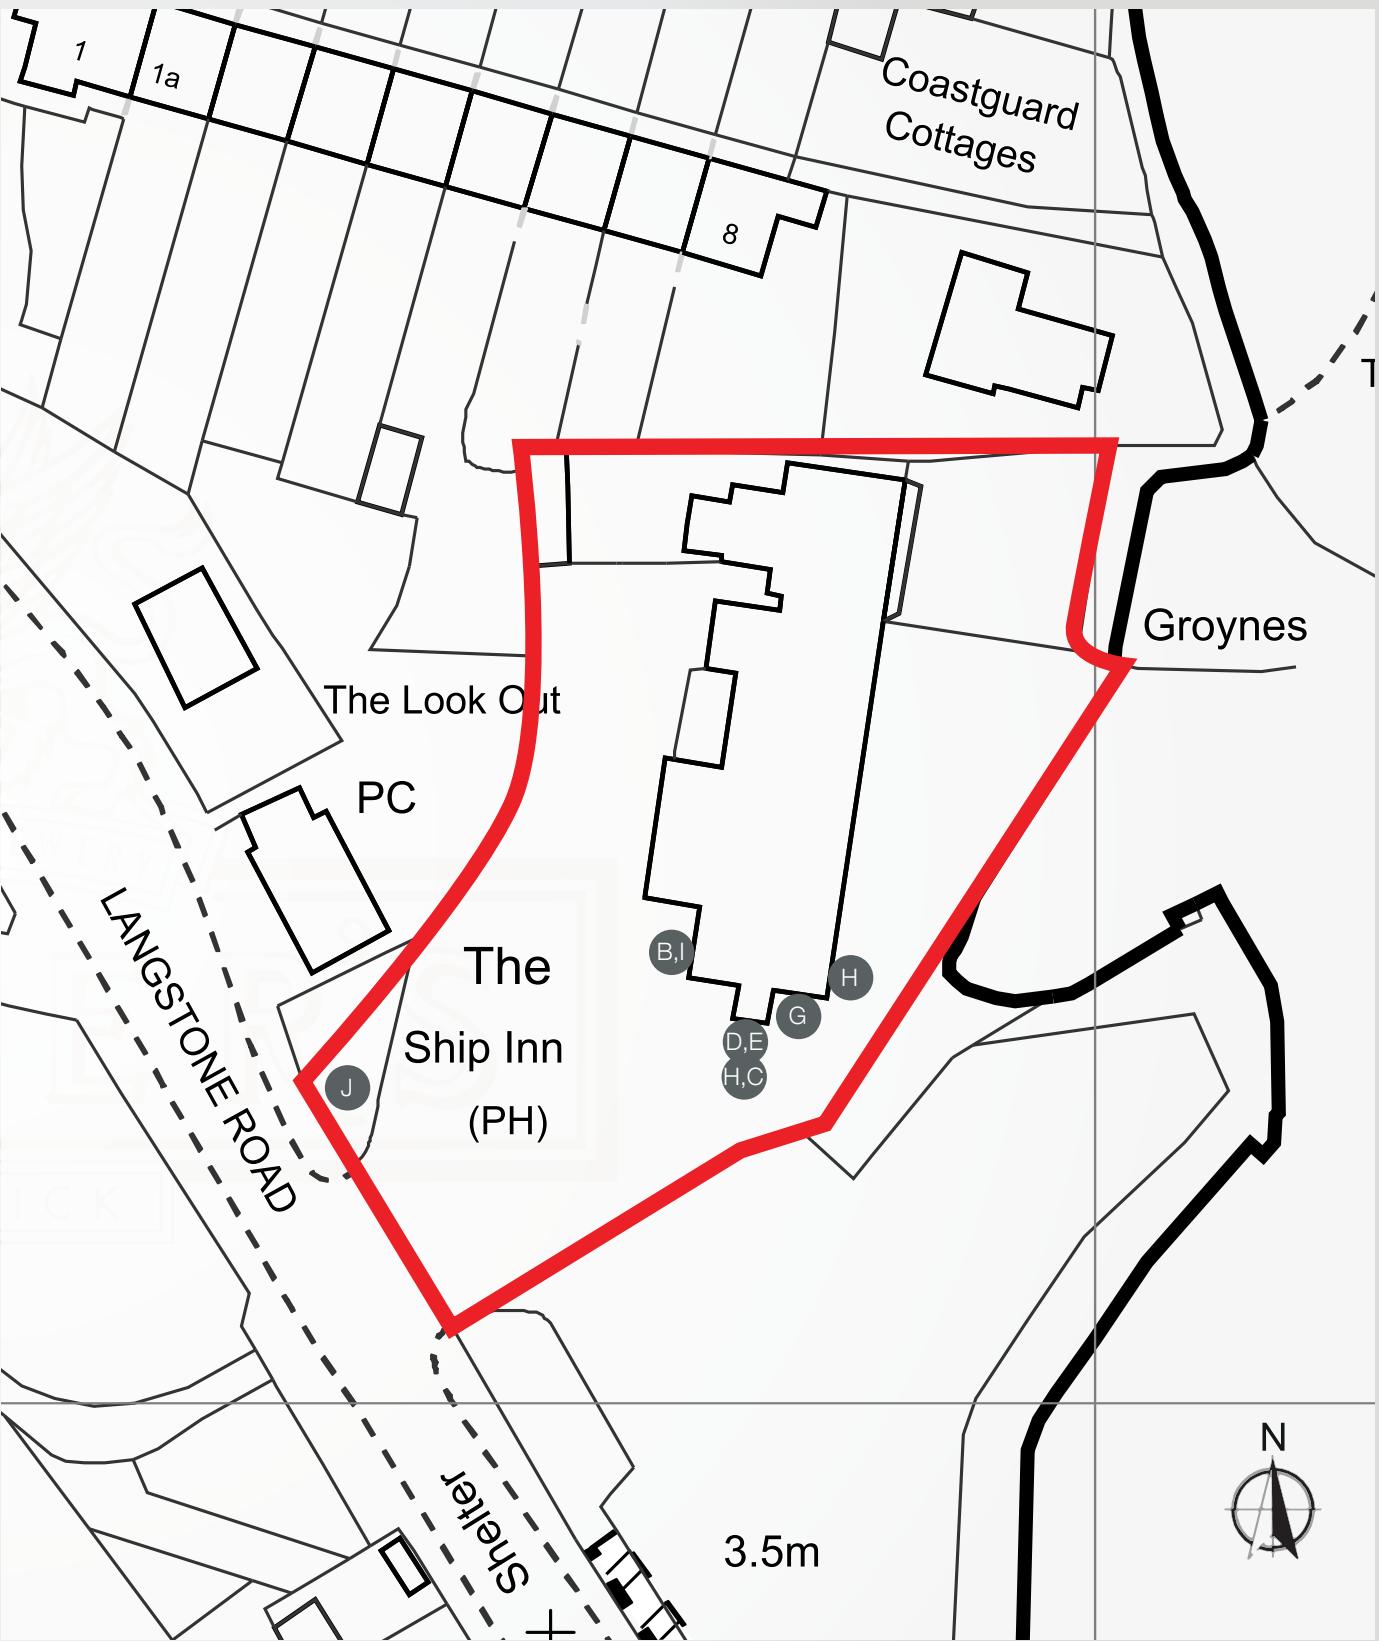

SCALE 1 : 500
SCALE 1 : 1

Signage Colours
Building Colours
Typeface

Created 03-10-14 No. 21715pl01
Amended by : Designer Matt.C Issue 1
Date : Approved Julie.R Page 10 of 10