
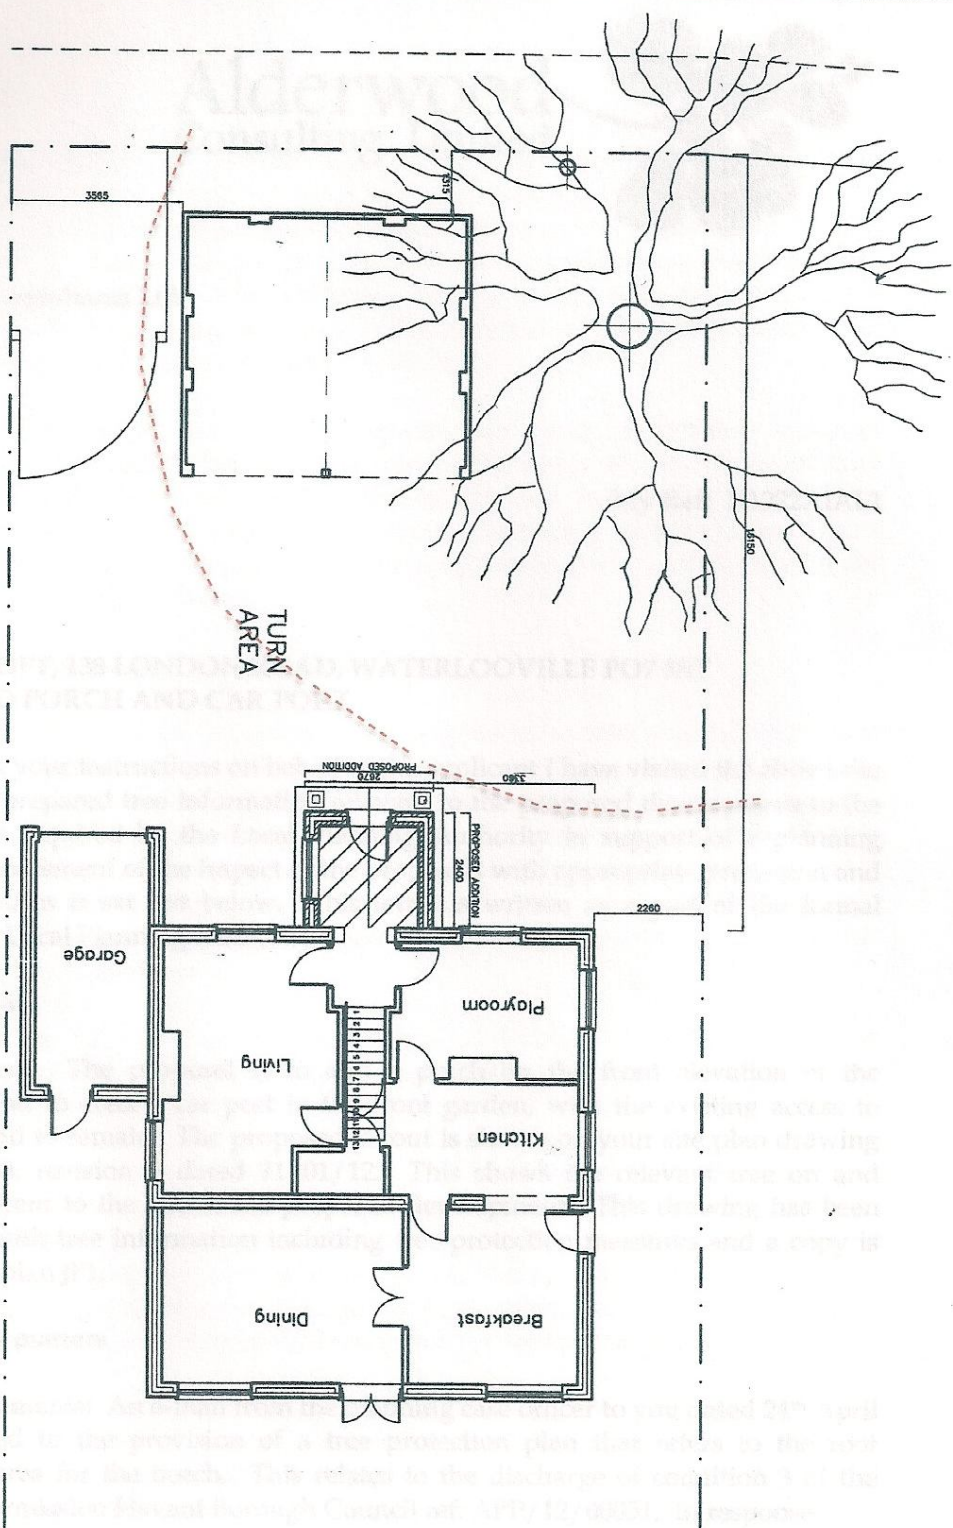


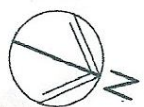

138 London Road
Waterloo

**PROPOSED
SITE PLAN**

**Martin Critchley
Consultants Ltd.**
First Floor, 7 North Street
Haver, Herefordshire, HR9 1PW
023 02 474 819
critchleycritchley@hotmail.com

Scale A3 = 1:100
Drawn ALB / MHC
Date 16/12/11

- Revisions
- A. Porch and carport revs. 05/01/12
 - B. Porch revs. 11/01/12
 - C.

1146-203 B