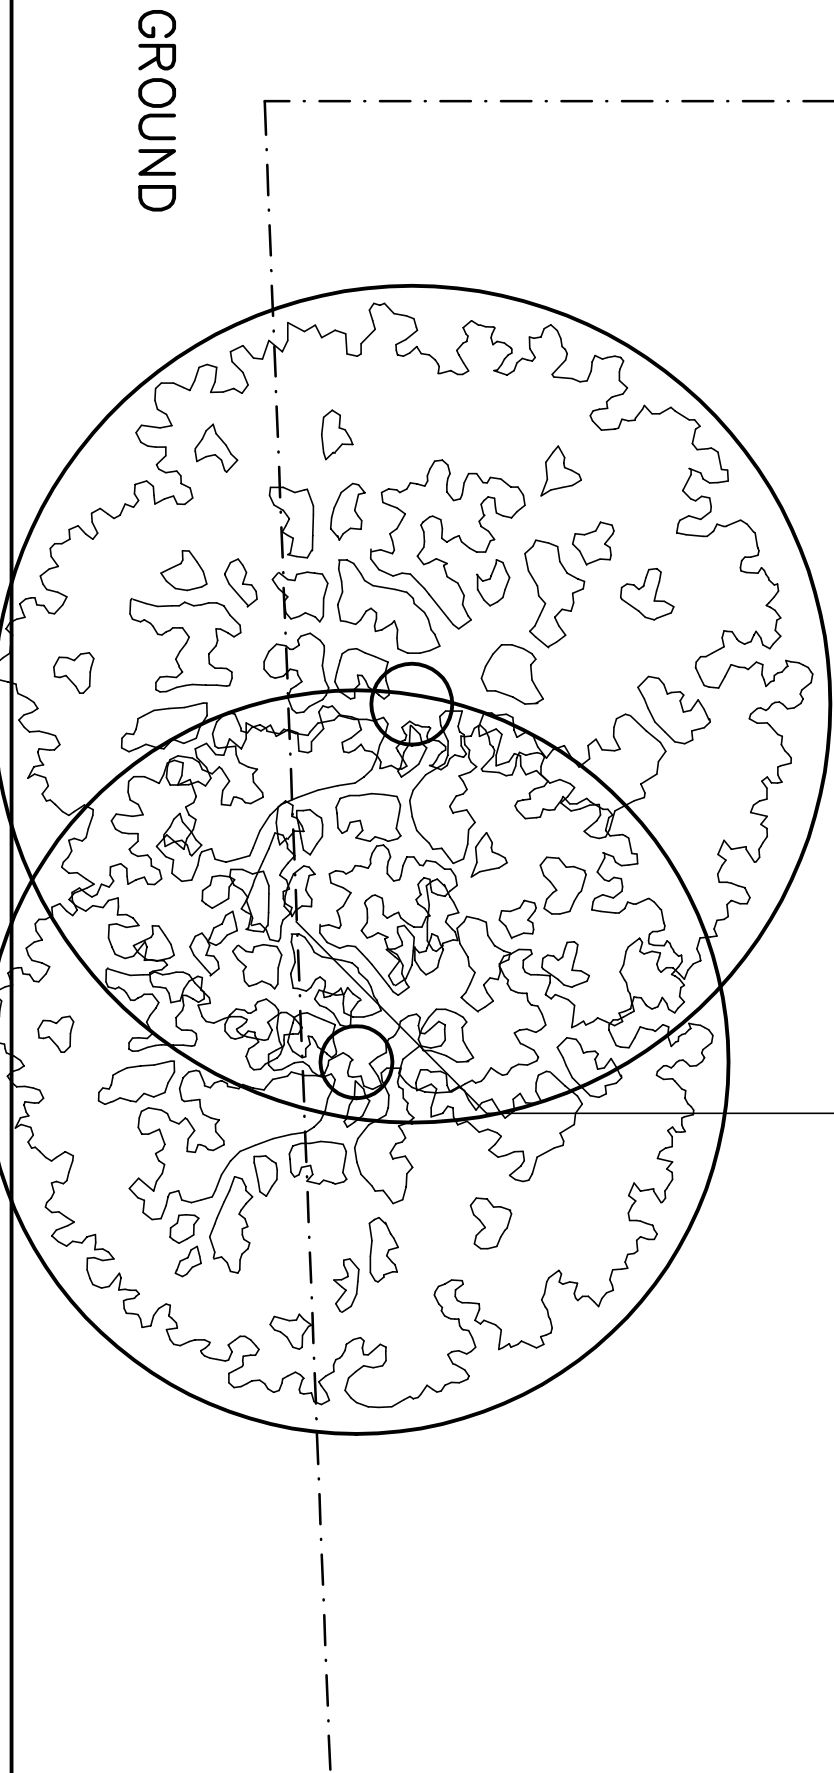
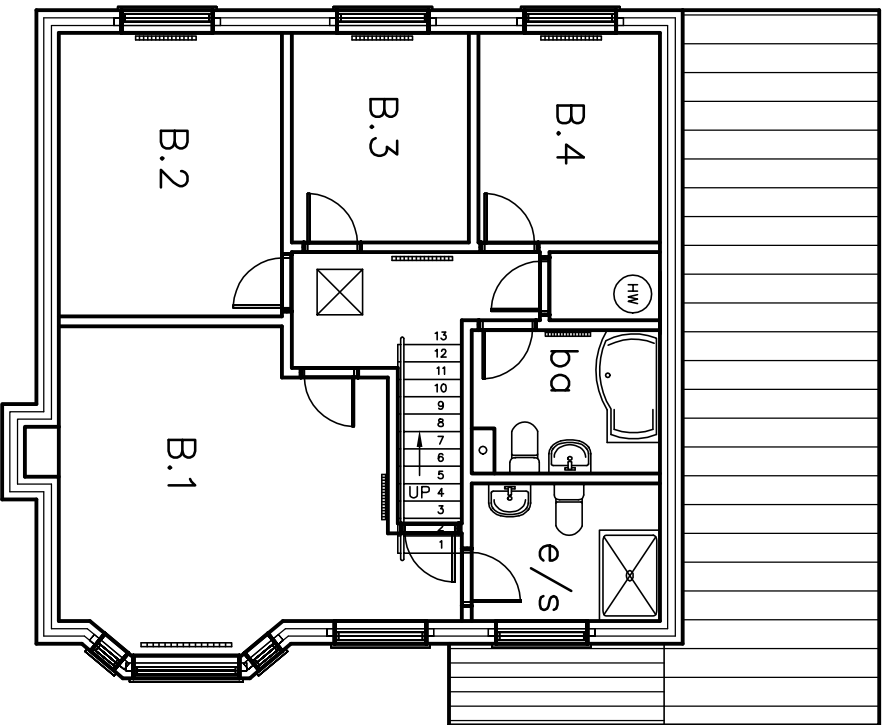
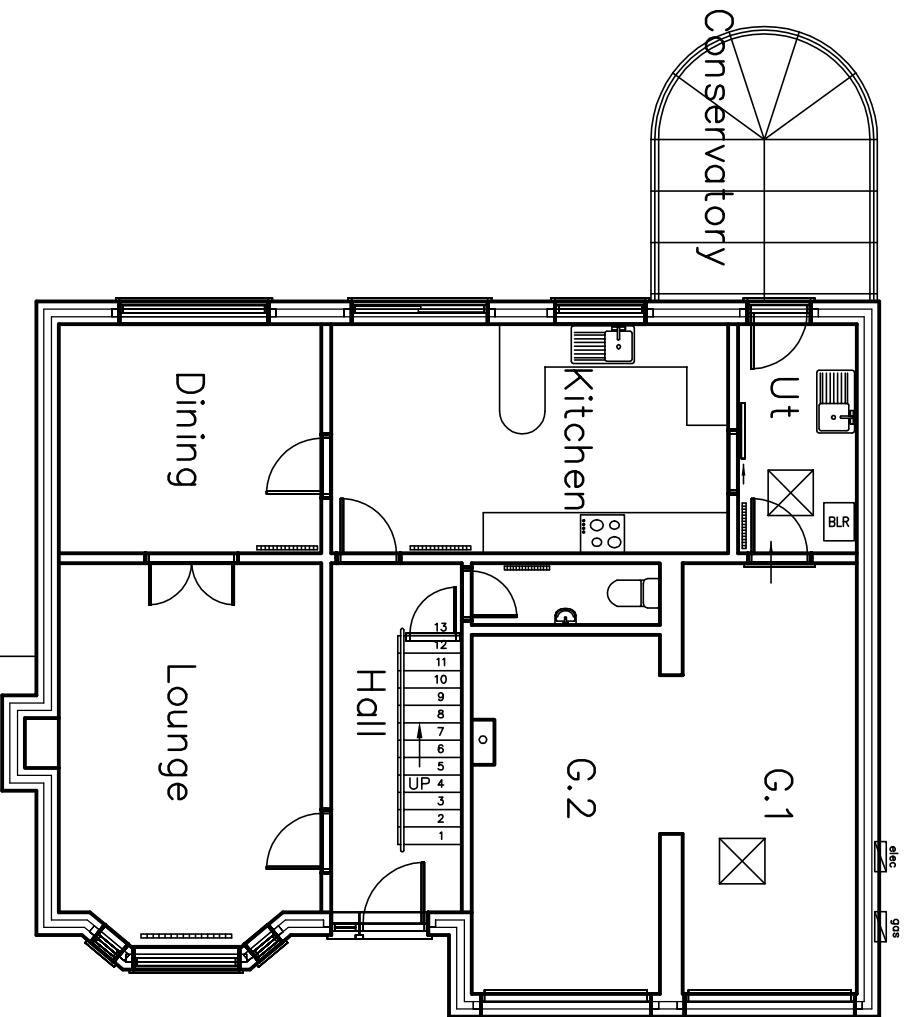


FIRST

GROUND

1 Claremont Gardens
Purbrook
PO7 5LL

SURVEY
FLOOR PLANS

- Revisions
- A. Conservatory revised. 08/03/13
 - B. Tree corrected. 15/03/13
 - C.
 - D.
 - E.

Martin Critchley
Chartered Architect
7 North Street
Havant, Hampshire, PO9 1PW
023 92 474 919
critchleyarchitect@hotmail.com

Scale A3=1:100, A1=1:50
Drawn MHC
Date 04/03/13

1316-101 B

metres

10

20

30

40