


REVISED 6/3/13

PROPOSED SINGLE STOREY REAR EXTENSION  
(JOINT PARTY WALL) 1/100

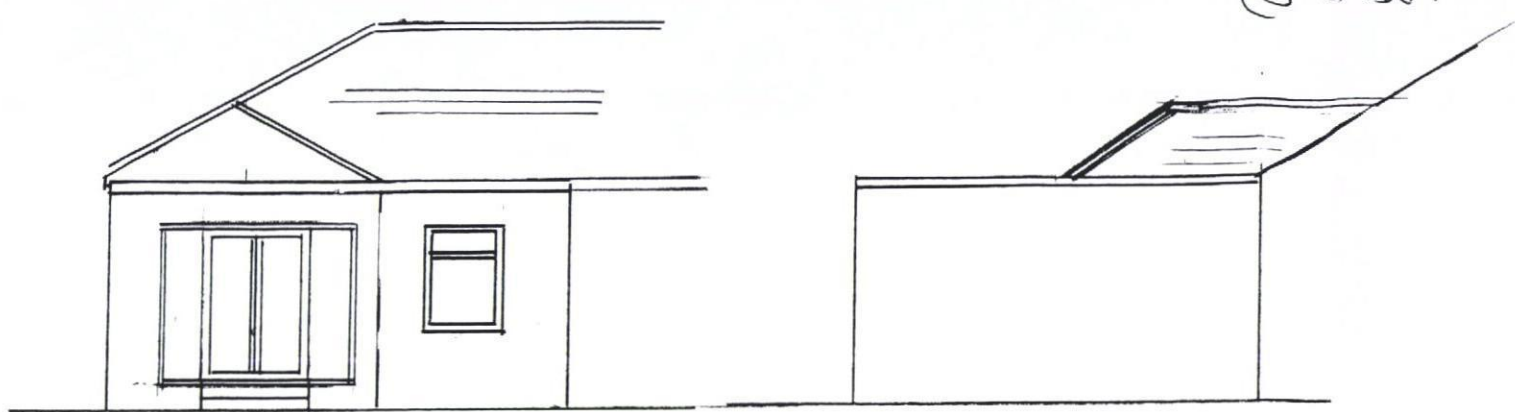


VIEW 1  
EXISTING

VIEW 2



AMENDED

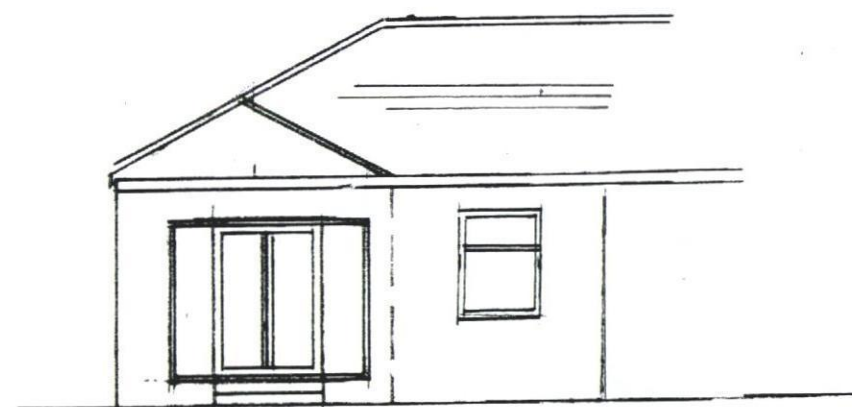

VIEW 1

PROPOSED

50 FIR COPSE ROAD, PURBROOK