

LOCATION PLAN 1:1250


m 10 20 30 40

7 Deanswood Drive,
Waterlooville,
PO7 7RR

SITE PLANS

Revisions


- A. Proposed plan added. 11/09/15
- B.
- C.
- D.

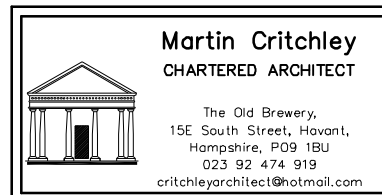

Scale A3 = AS SHOWN
Date 25/08/15
Drawn OS

1563-201^A

© Crown Copyright
All rights reserved.
Reproduced by Permission.
Licence No. 100046837

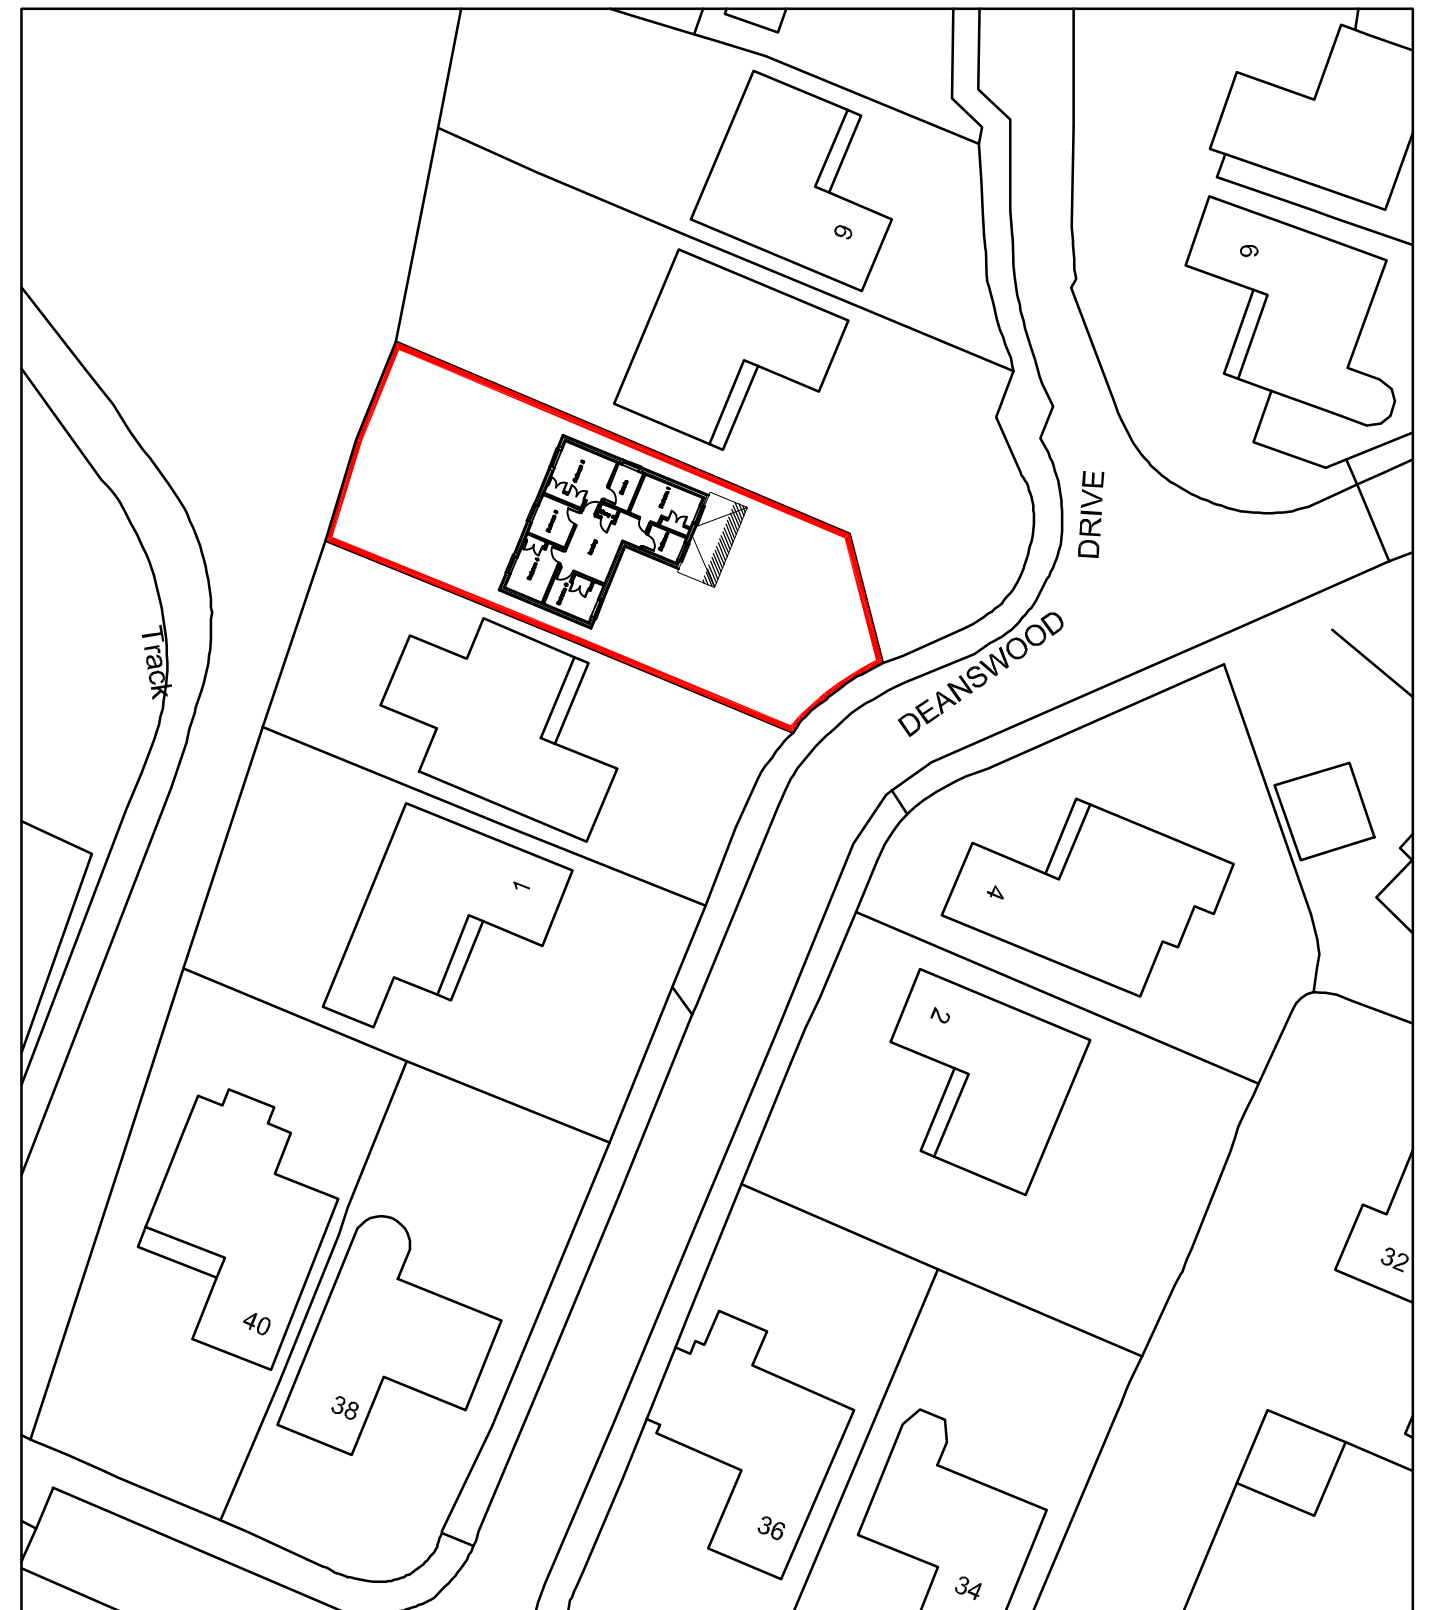

BLOCK PLAN 1:500

metres 10 20 30 40