



SUPERSEDED

0m 1m 2m 3m 4m 5m 6m 7m 8m 9m 10m

GROUND
FLOOR
PLAN
UNITS
1,2&3

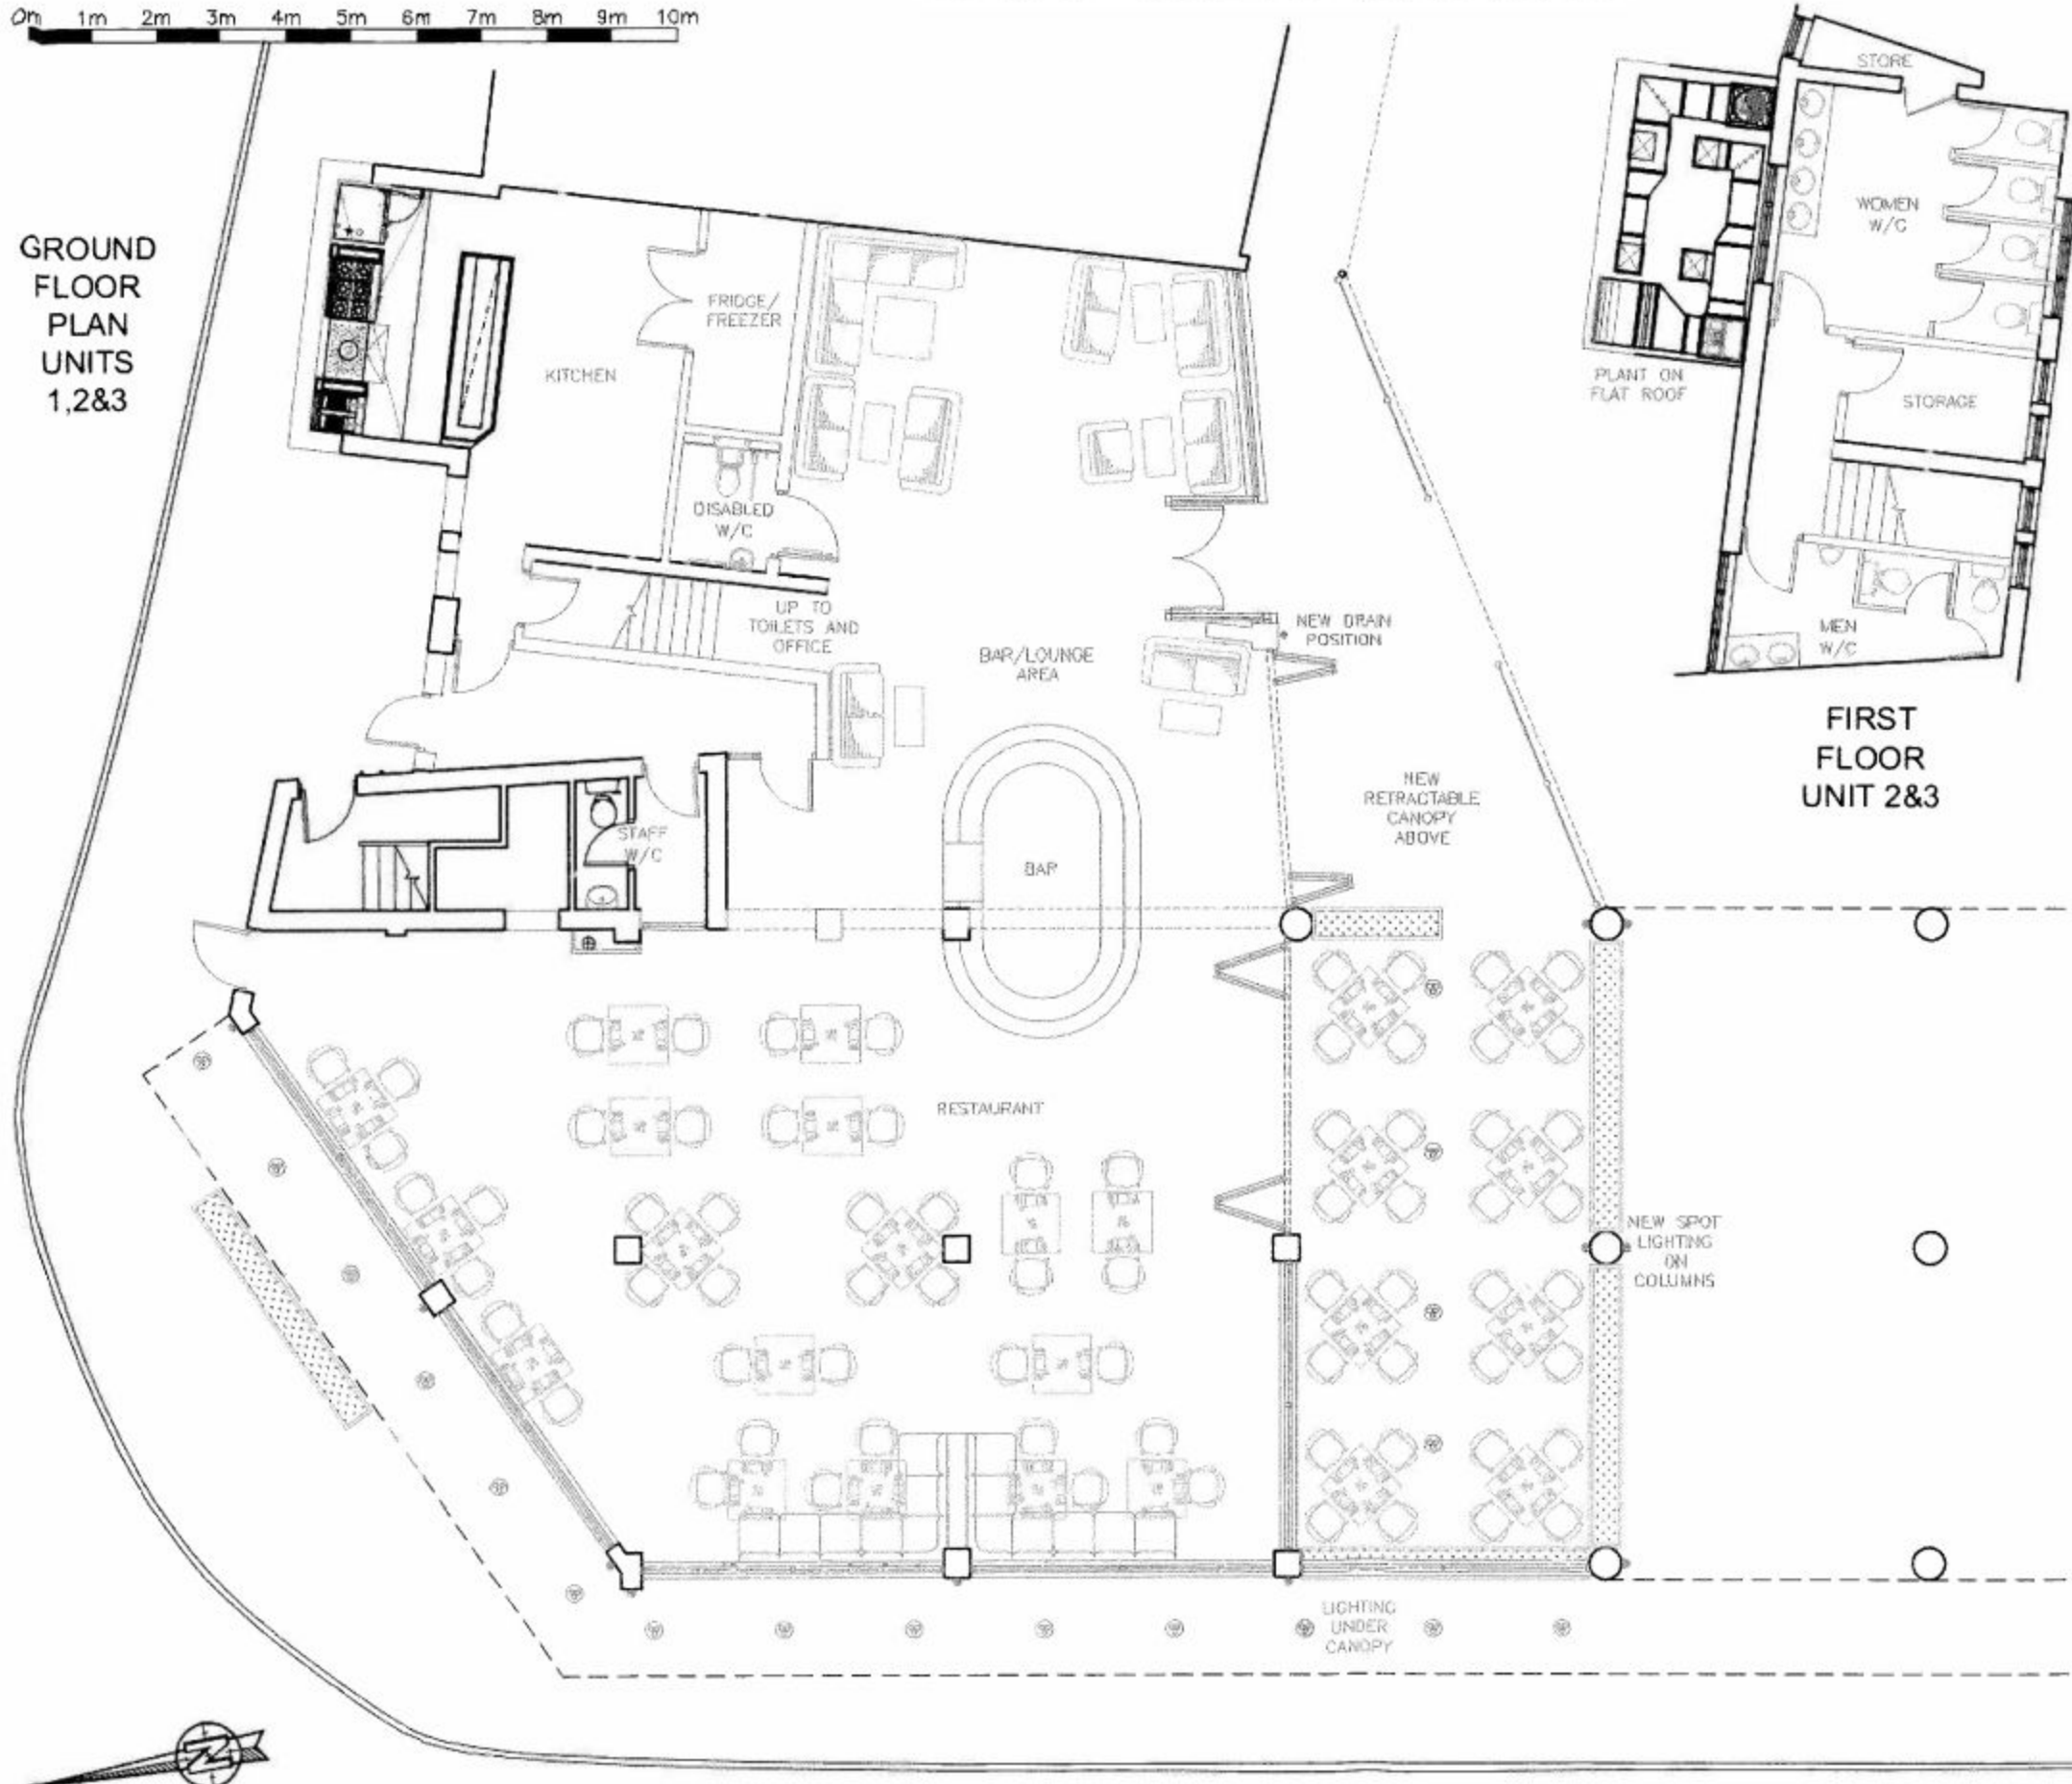

FIRST
FLOOR
UNIT 2&3

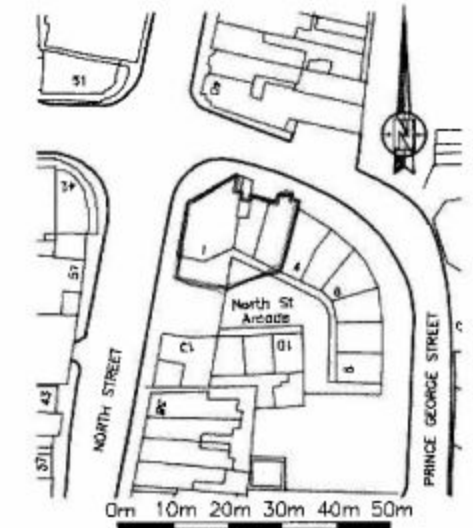

LOCATION PLAN 1:1250

HAVANT BOROUGH COUNCIL
DEVELOPMENT CONTROL
19 NOV 2014
RECEIVED

K NIGHT ARCHITECTURAL DESIGN		K.A.D. LTD The Oldhouse, Ashdown Wood 7 Oakdown Way Berkshire Street Reading RG1 1AT Tel: 0118 985 478 Fax: 0118 985 184 Email: k.a.d@knightad.co.uk	
GRAHAM PERRIN & STEVE TARLING			
Project 1-3 NORTH STREET ARCADE, HAVANT			
Scheme PROPOSED RESTAURANT			
Scale 1:100@A3		Date OCT 2014	
Project no.	Supervised	Drawn/Checked	Rev
KAD	15	A SK2	F