


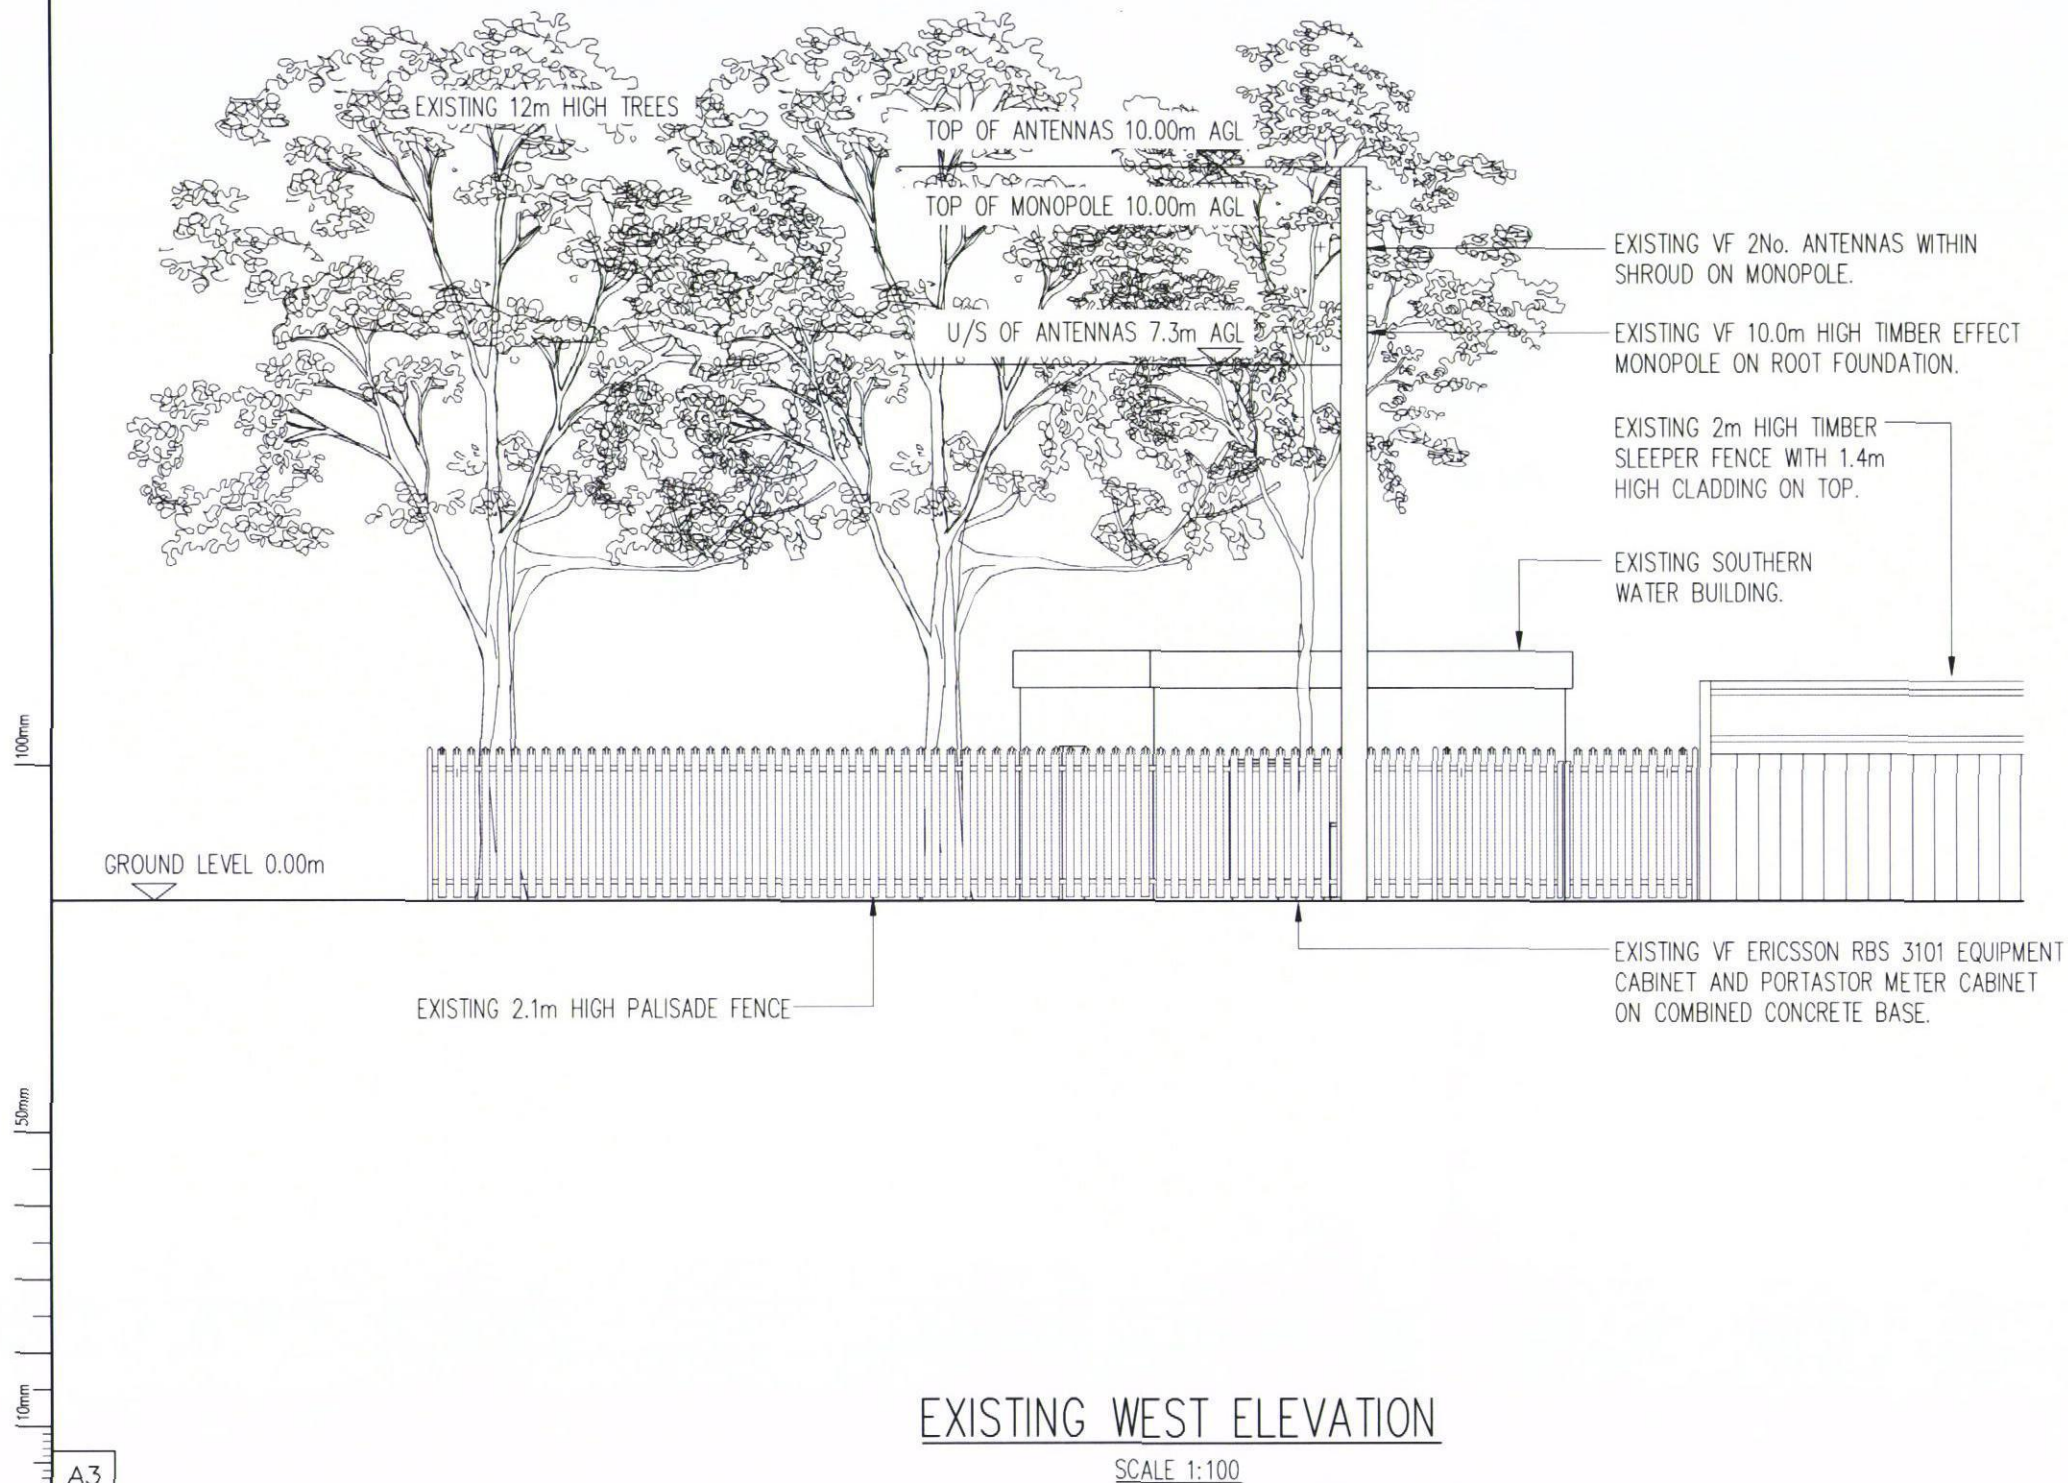

B	TREE HEIGHT AMENDED	12/08/15	JW	JR
A	AMENDED TO SUIT COMMENTS	04/06/15	JW	WW
No.	Revision	Date	By	ckd



Site Name & Address:
FISHERY LANE, SOUTHERN WATER
COMPOUND ADJACENT TO TIP, SOUTH
HAYLING, PO11 9NF

Title:
PROPOSED TELECOMMUNICATIONS
GREENFIELD UPGRADE
EXISTING SITE ELEVATION

Purpose of Issue:
PLANNING & LEGAL

Drawing No:
130542 - 300

CTIL No: 130542	VF No: 46549	TEF No: 45932
Issue: B	Scale: AS STATED Drn: JR	Ch'd: RJ Date: 14.05.15 App: RJ Date: 14.05.15