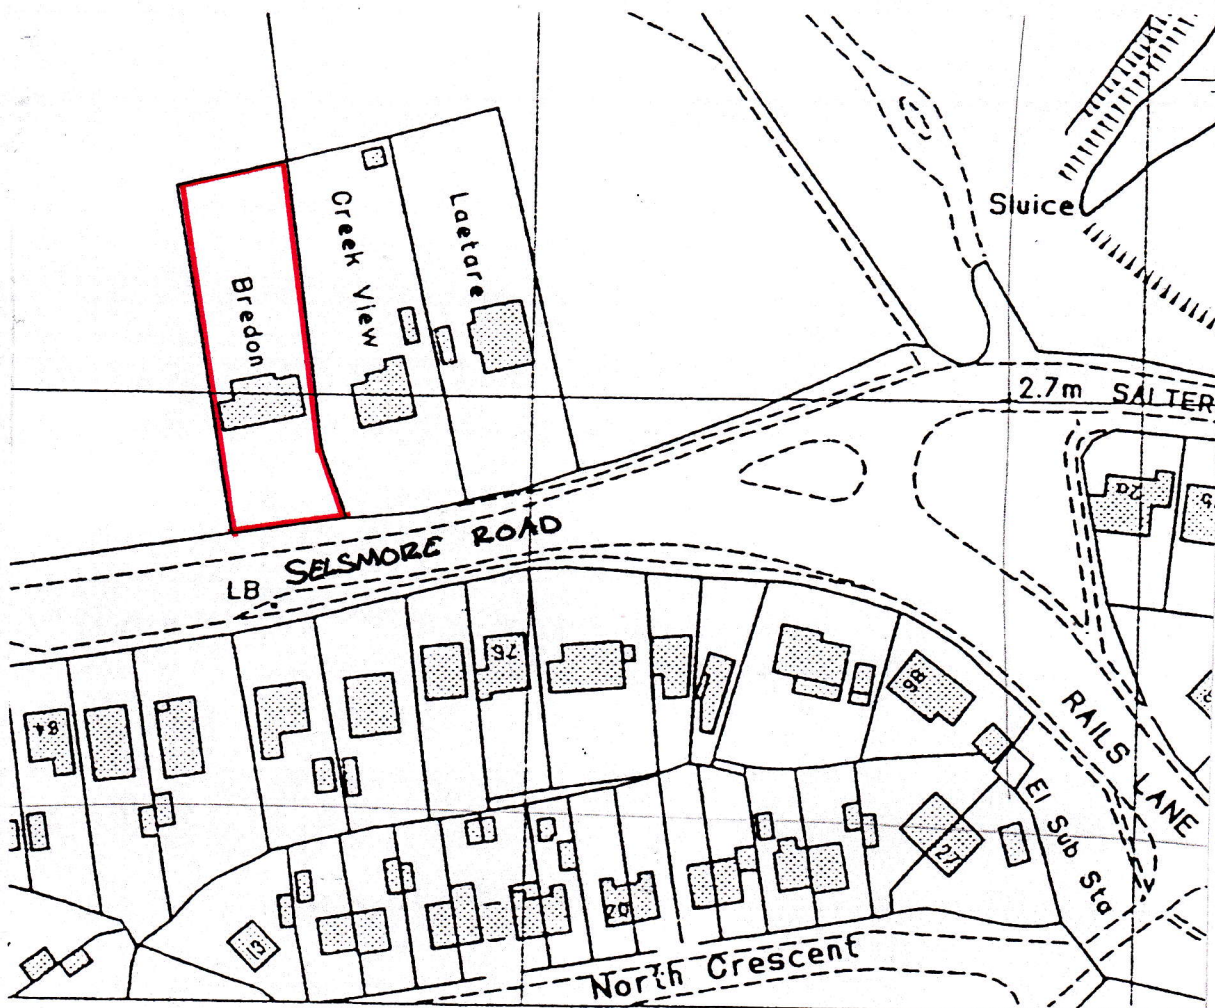


© Crown copyright.
All rights reserved.
Reproduced by permission.
License No. 100046837

Martin Critchley
Chartered Architect
7 North Street
Havant, Hampshire, PO9 1PW
023 92 474 919
critchleyarchitect@hotmail.com

Job

Bredon, Selsmore Road,
Hayling Island, PO11 9JZ

Job No.

1447

Title

Location Plan

Drawing No.

201

Date: 12.09.14

Scale: 1:1250

Drawn: P.C