


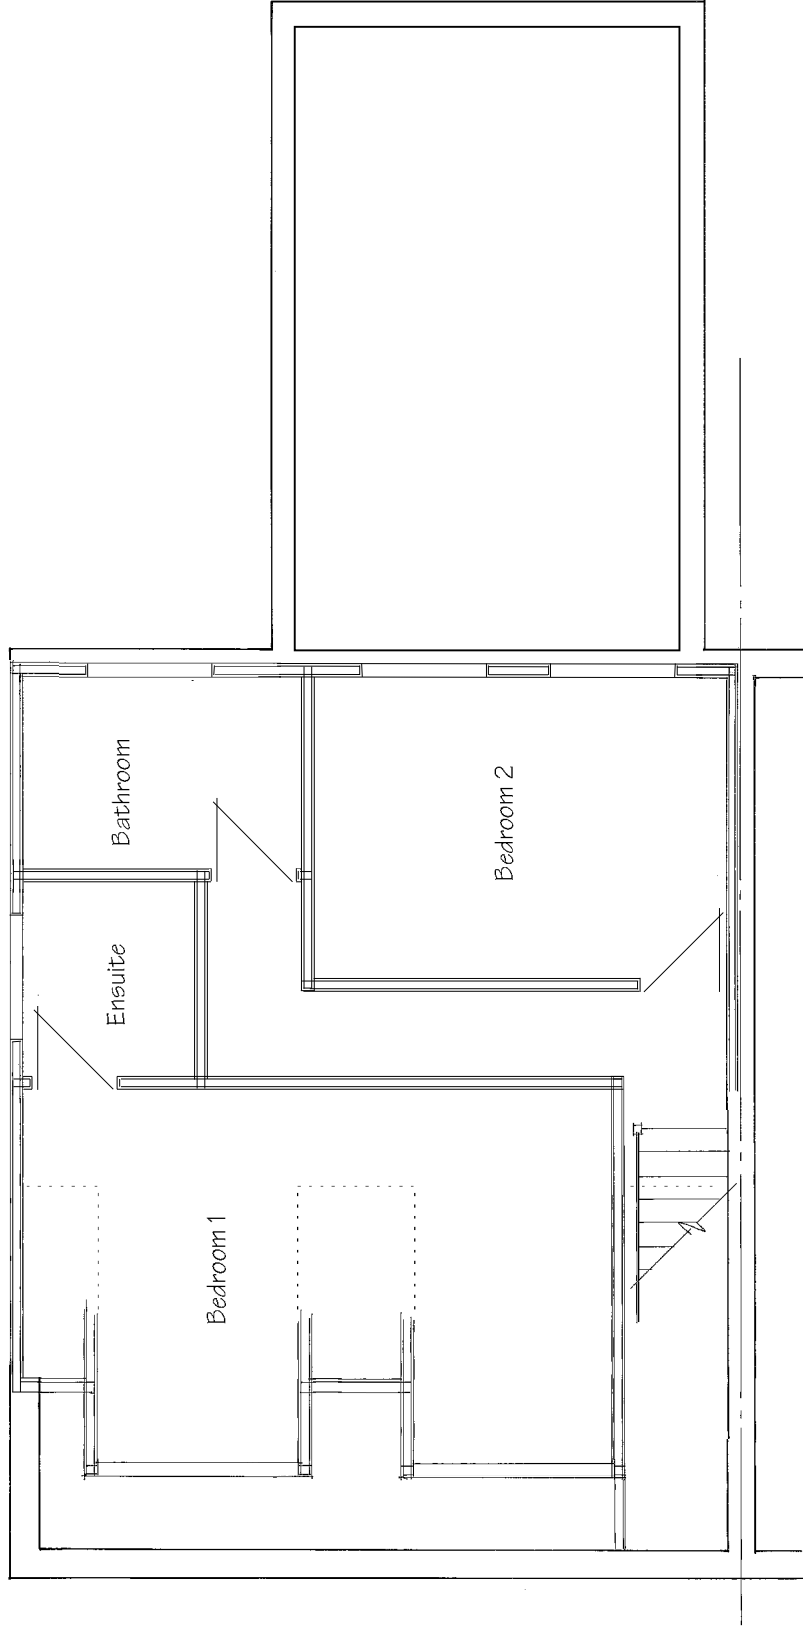

These Plans have been prepared for the purpose of obtaining Planning Permission and/or Building Regulation Approval for the work shown herein only and should not be used for any other purpose.

© These Plans remain the copyright of the architect and must not be copied or reproduced in any way without written permission with the exception of Local Authorities for Planning purposes




Andrew R Dunks

BSc(Hons), VRCS MBEng
Chartered Surveyor and Building Engineer

Unit 1, Brambles Enterprise Centre
Waterlooville, Hants, PO7 7TH
Tel: (023) 9225 5034
e-mail: plans@dunks.freemove.co.uk

Proposed First Floor Plan

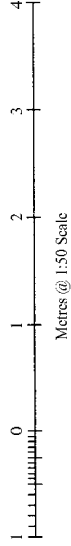

Proposed Extension & Loft Conversion
11 Victoria Avenue
Widley, Waterlooville
For Mr & Mrs C Nicol
Scale - 1:50 at Page Size A3
Date - May 2014