


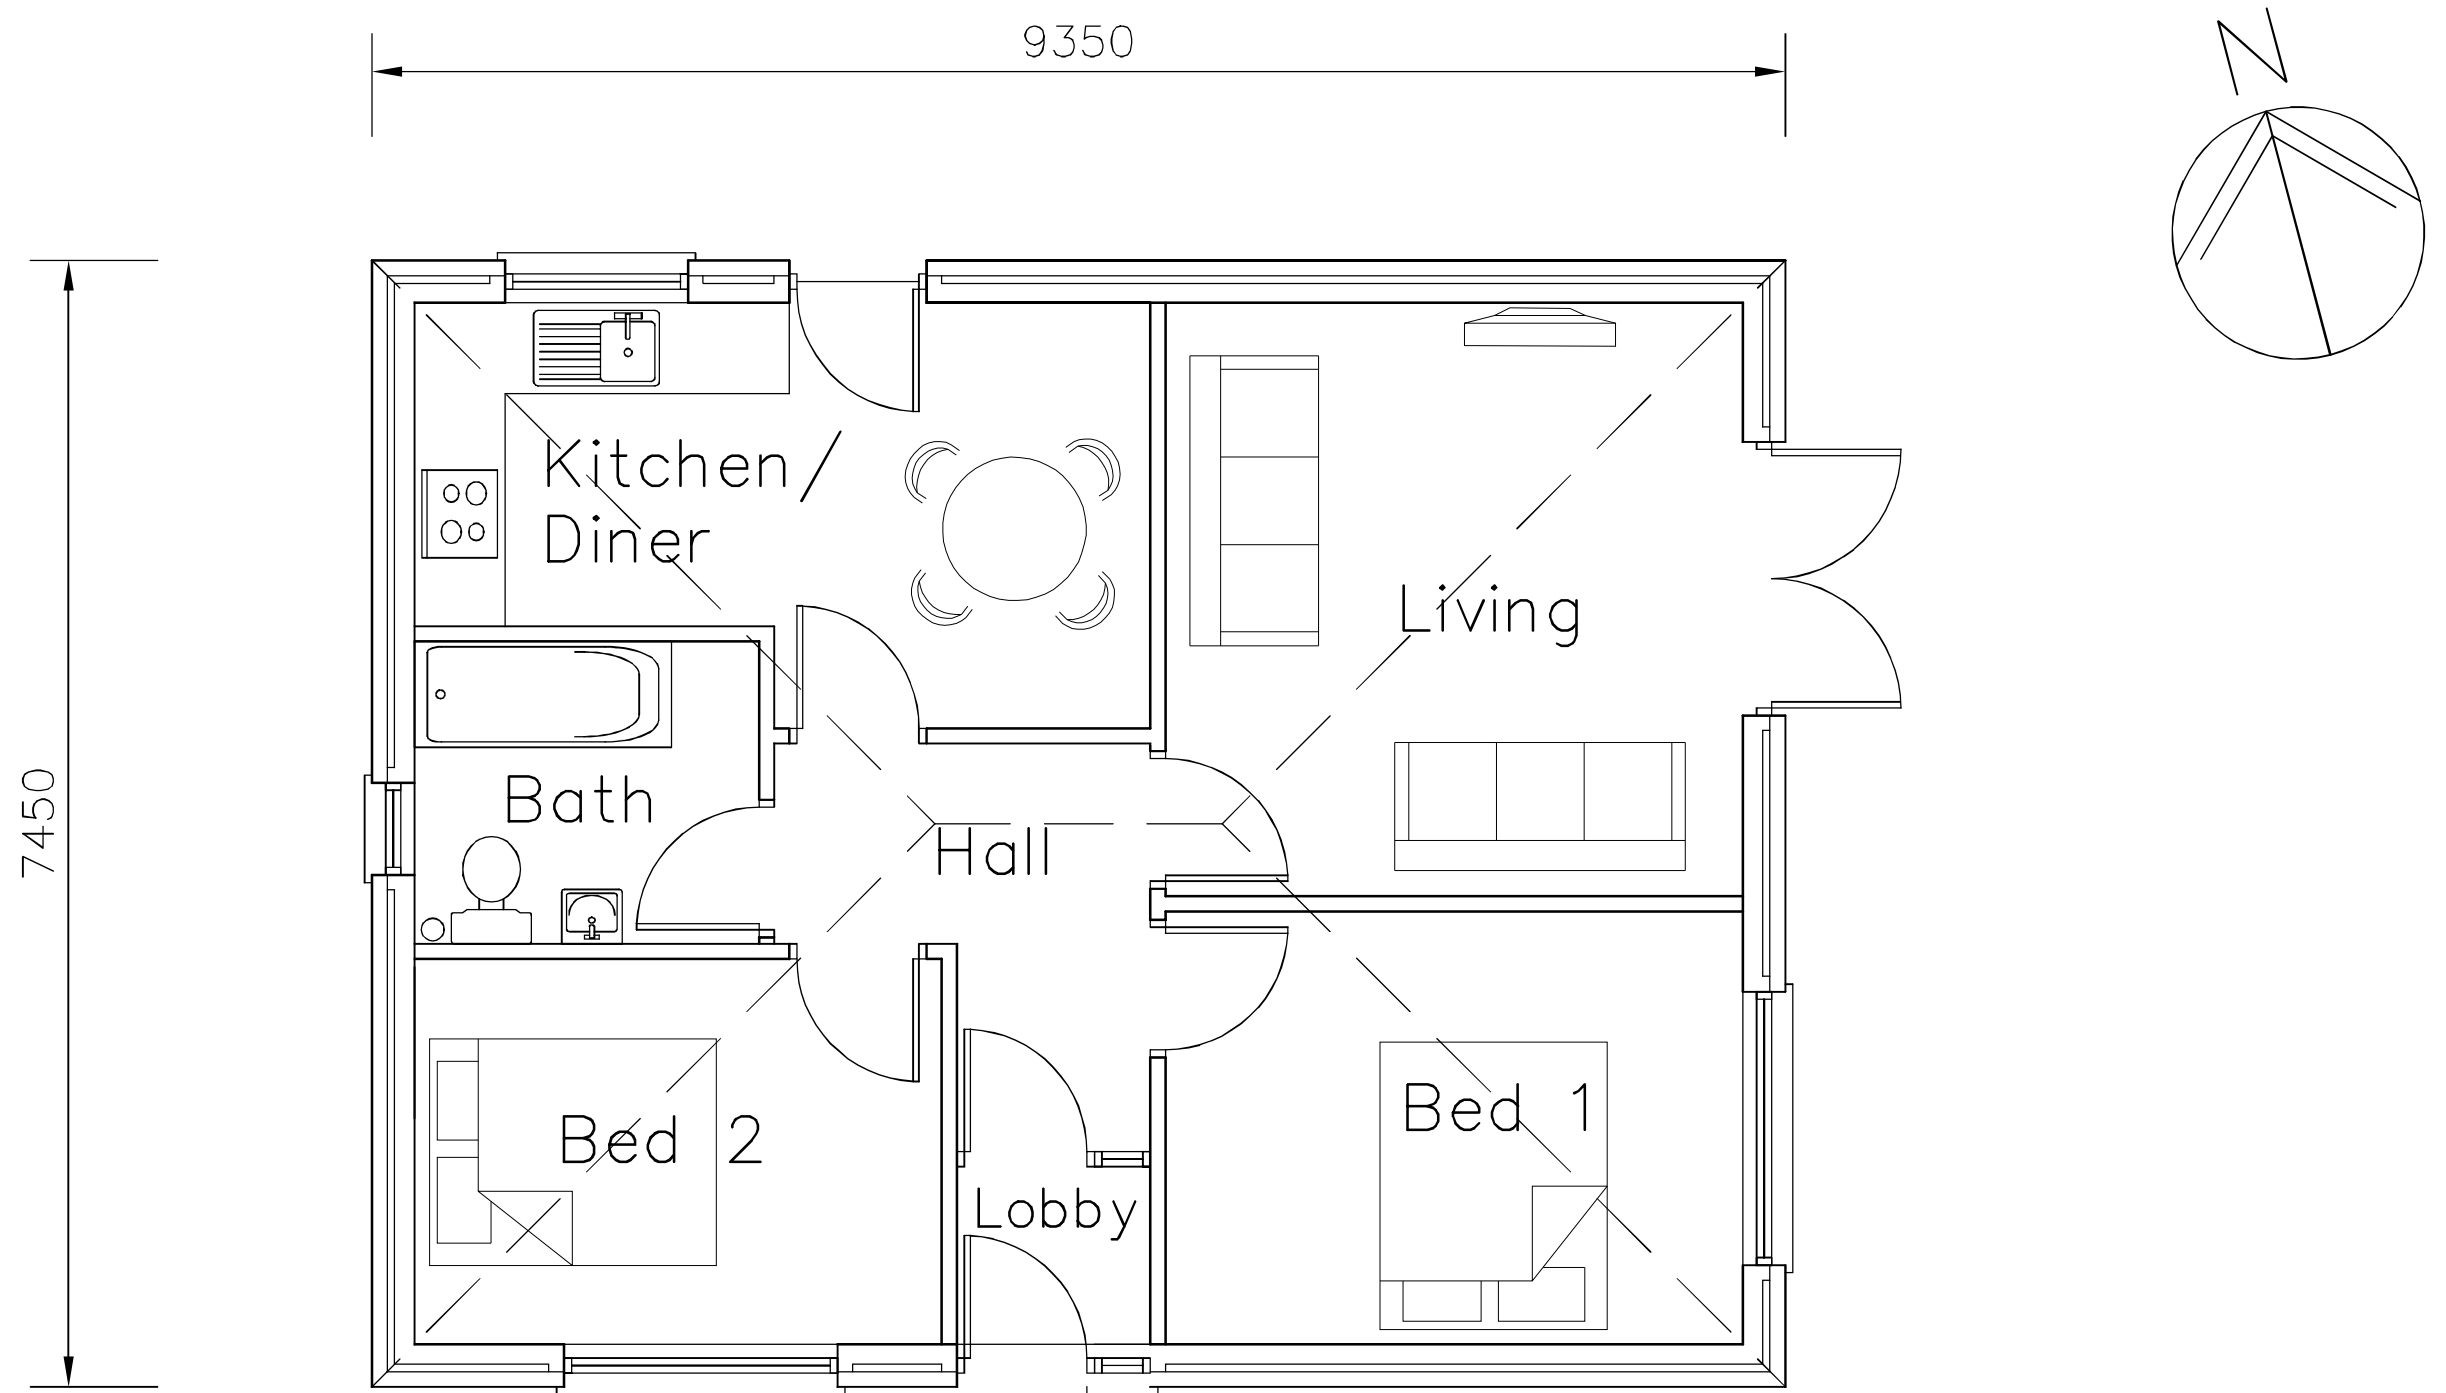

16 Latchmore Forest Grove
Cowplain
PO8 8XG
metres

New Bungalow
Proposal Plan

Revisions
A.
B.

10

Martin Critchley
Chartered Architect
7 North Street
Havant, Hampshire, PO9 1PW
023 92 474 919
critchleyarchitect@hotmail.com

Scale A3 = 1:50
Date 11/03/14
Drawn MHC/KML

0356-322⁰