

ALL DIMENSIONS SHALL BE CHECKED ON SITE PRIOR TO COMMENCING THE WORKS AND ERRORS AND OMISSIONS TO BE REPORTED QUINTESSENCE SMD

ALL WORKS SHALL CONFORM TO THE CURRENT EDITION OF THE BUILDING REGULATIONS AND OTHER STATUTORY REQUIREMENTS
ALL MATERIALS AND WORKMANSHIP SHALL CONFORM WITH THE RELEVANT BRITISH STANDARD SPECIFICATIONS AND CODES OF PRACTICE

ALL DIMENSIONS ARE IN mm UNLESS OTHERWISE STATED


THIS DRAWING IS COPYRIGHT

IF THIS DRAWING FORMS PART OF AN APPLICATION FOR PLANNING PERMISSION OR BUILDING CONTROL ON BEHALF OF THE APPLICANT, THE APPLICANT SHALL BE RESPONSIBLE FOR THE ACCURACY OF THE INFORMATION PROVIDED HEREON AND SHALL NOT BE RESPONSIBLE FOR THE ACCURACY OF THE INFORMATION PROVIDED BY ANY OTHER PARTY WITHOUT THE EXPRESS PERMISSION OF QUINTESSENCE SMD


THIS DRAWING MAY INCORPORATE INFORMATION FROM OTHER PROFESSIONS. QUINTESSENCE SMD CANNOT ACCEPT ANY RESPONSIBILITY FOR THE INTEGRITY AND ACCURACY OF SUCH INFORMATION. ANY CLARIFICATION AND/OR ADDITIONS THAT ARE SOUGHT FROM THE RELEVANT PROFESSION OR THEIR APPOINTED REPRESENTATIVE AS LISTED BELOW

LIST OF INFORMANTS:-

EXISTING SECOND FLOOR PLAN

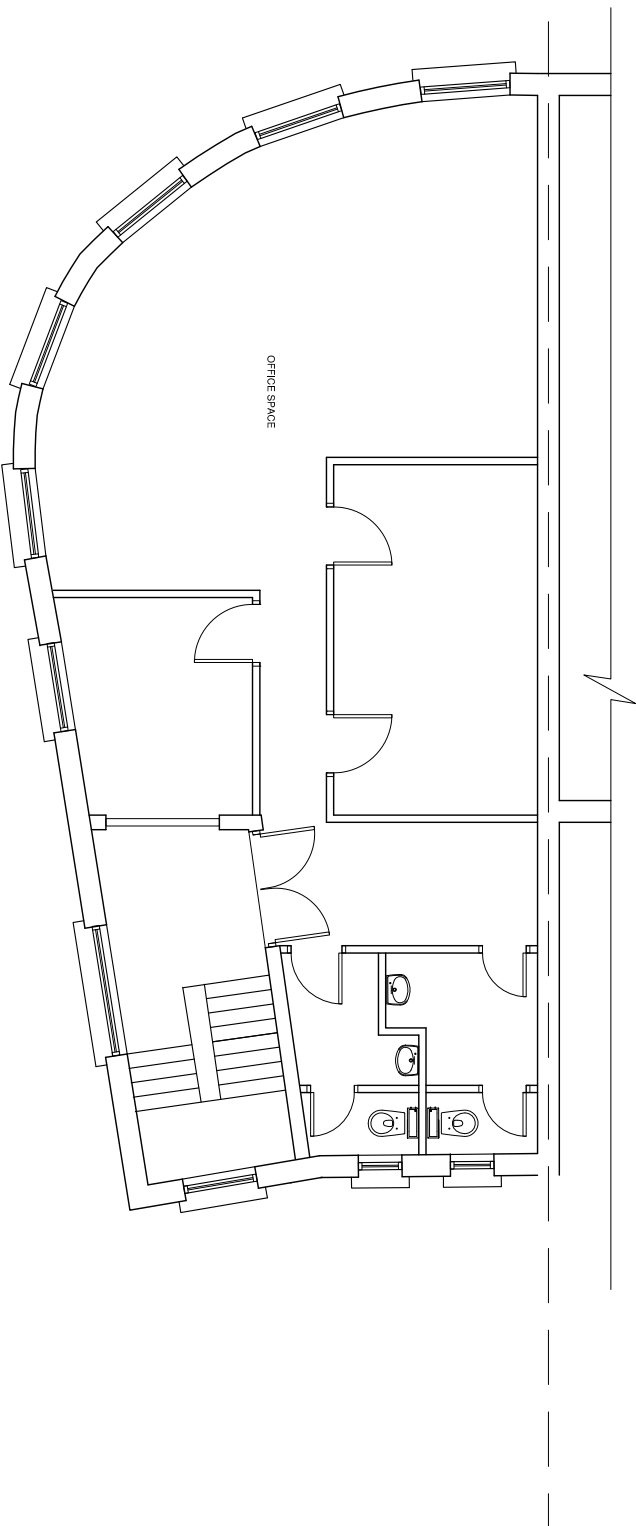

PROPOSED SECOND FLOOR PLAN

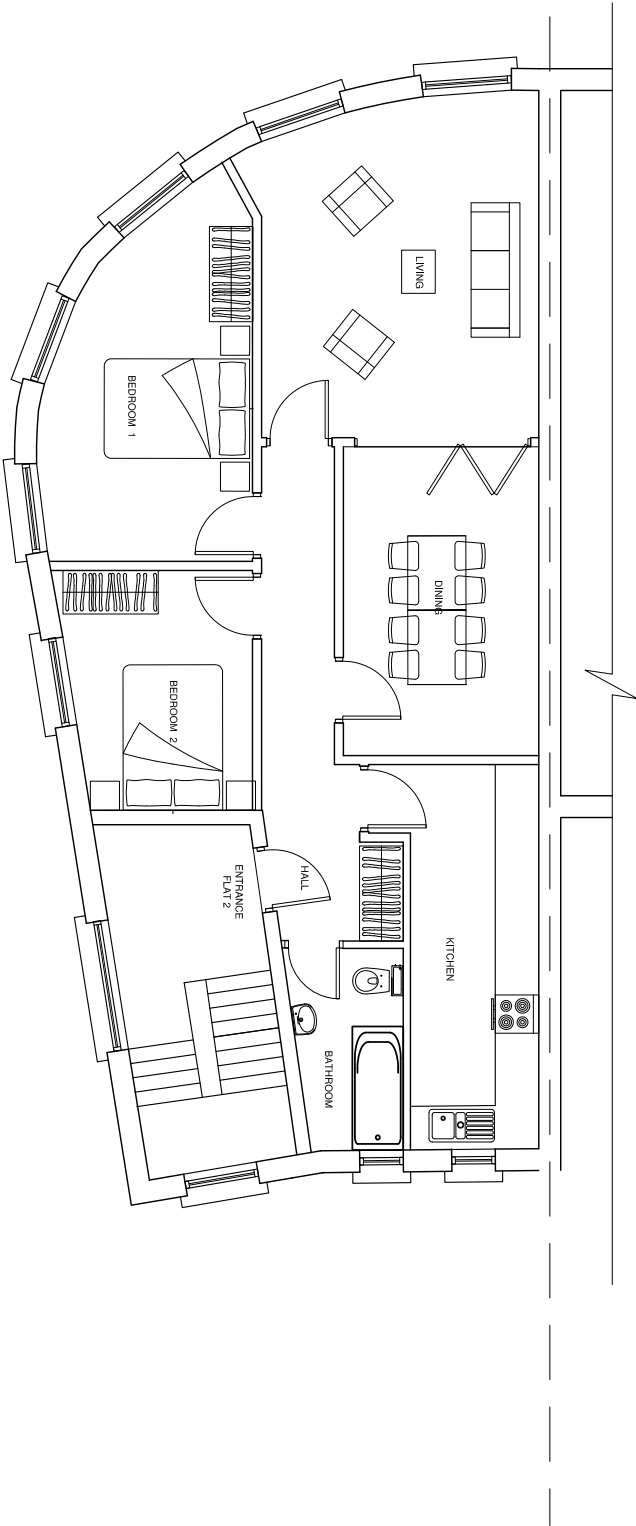

Revision	Description	Date
1	ISSUED FOR PERMIT	20/01/2015
2	CLIENT RICHMOND LODGE CONSTRUCTION LTD	20/01/2015
3	CLIENT RICHMOND LODGE CONSTRUCTION LTD	20/01/2015
